




Existing Front Elevation 1:200

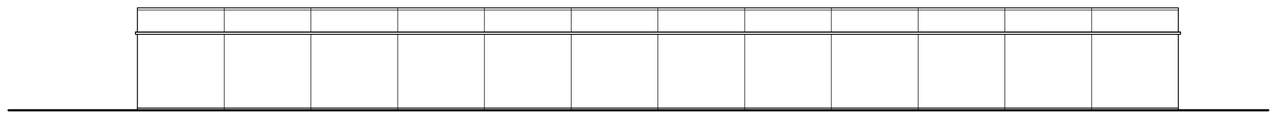


Existing Side Elevation 1:200

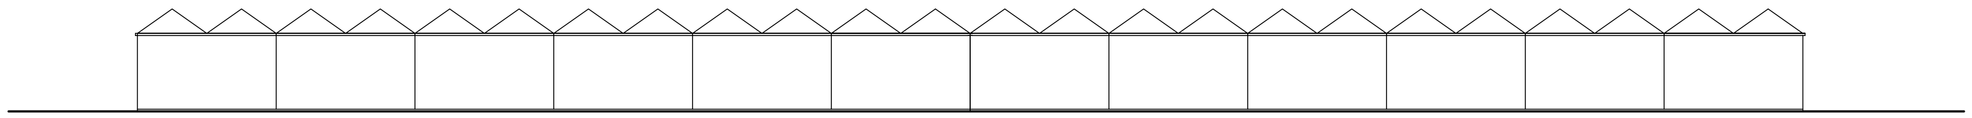

Existing Rear Elevation 1:200

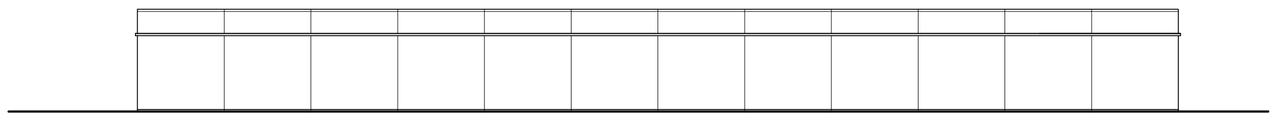

Existing Side Elevation 1:200

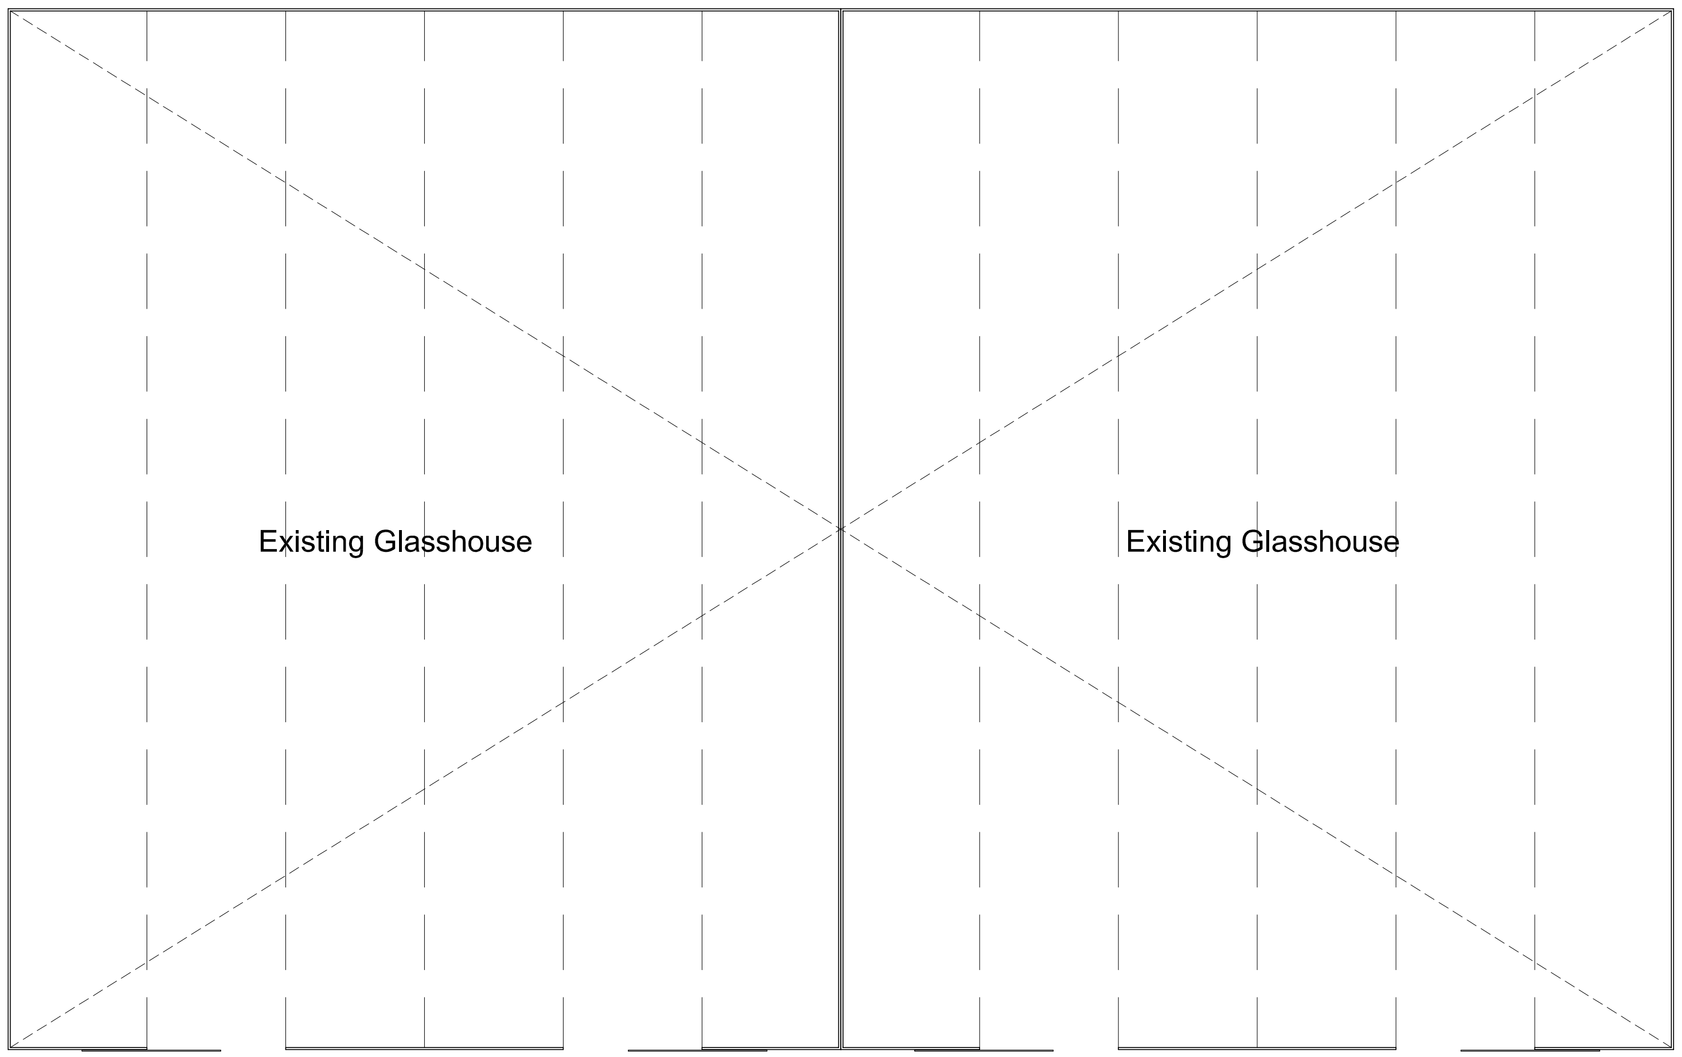

Existing Floor Plan 1:200

Peter Humphrey Associates Ltd.
ARCHITECTURAL DESIGN AND BUILDING

PROJECT
PROPOSED GLASSHOUSE & RESERVOIR

SITE
ROOKERY FARM
JOYS BANK
HOLBEACH ST JOHNS
SPALDING
PE12 8SG

DRAWING
PLANNING DRAWING 2

CLIENT
Mr D Robinson

DATE June 2018 SCALE As Shown JOB No. 5869/02

DO NOT SCALE FROM THIS DRAWING

COPYRIGHT: THIS DRAWING MUST NOT BE ISSUED, LOANED OR COPIED
WITHOUT THE CONSENT OF PETER HUMPHREY ASSOCIATES

Architectural
Peter Humphrey Associates
ARCHITECTURAL DESIGN AND BUILDING
TELEPHONE: 01945 466 966
FAX: 01945 466 433
E-MAIL: info@peterhumphrey.co.uk
30 OLD MARKET WISBECH CAMBS PE13 1NB

Fenland District Council
Building Design Awards
Category Winner 08,09,10
Overall Winner 2010