

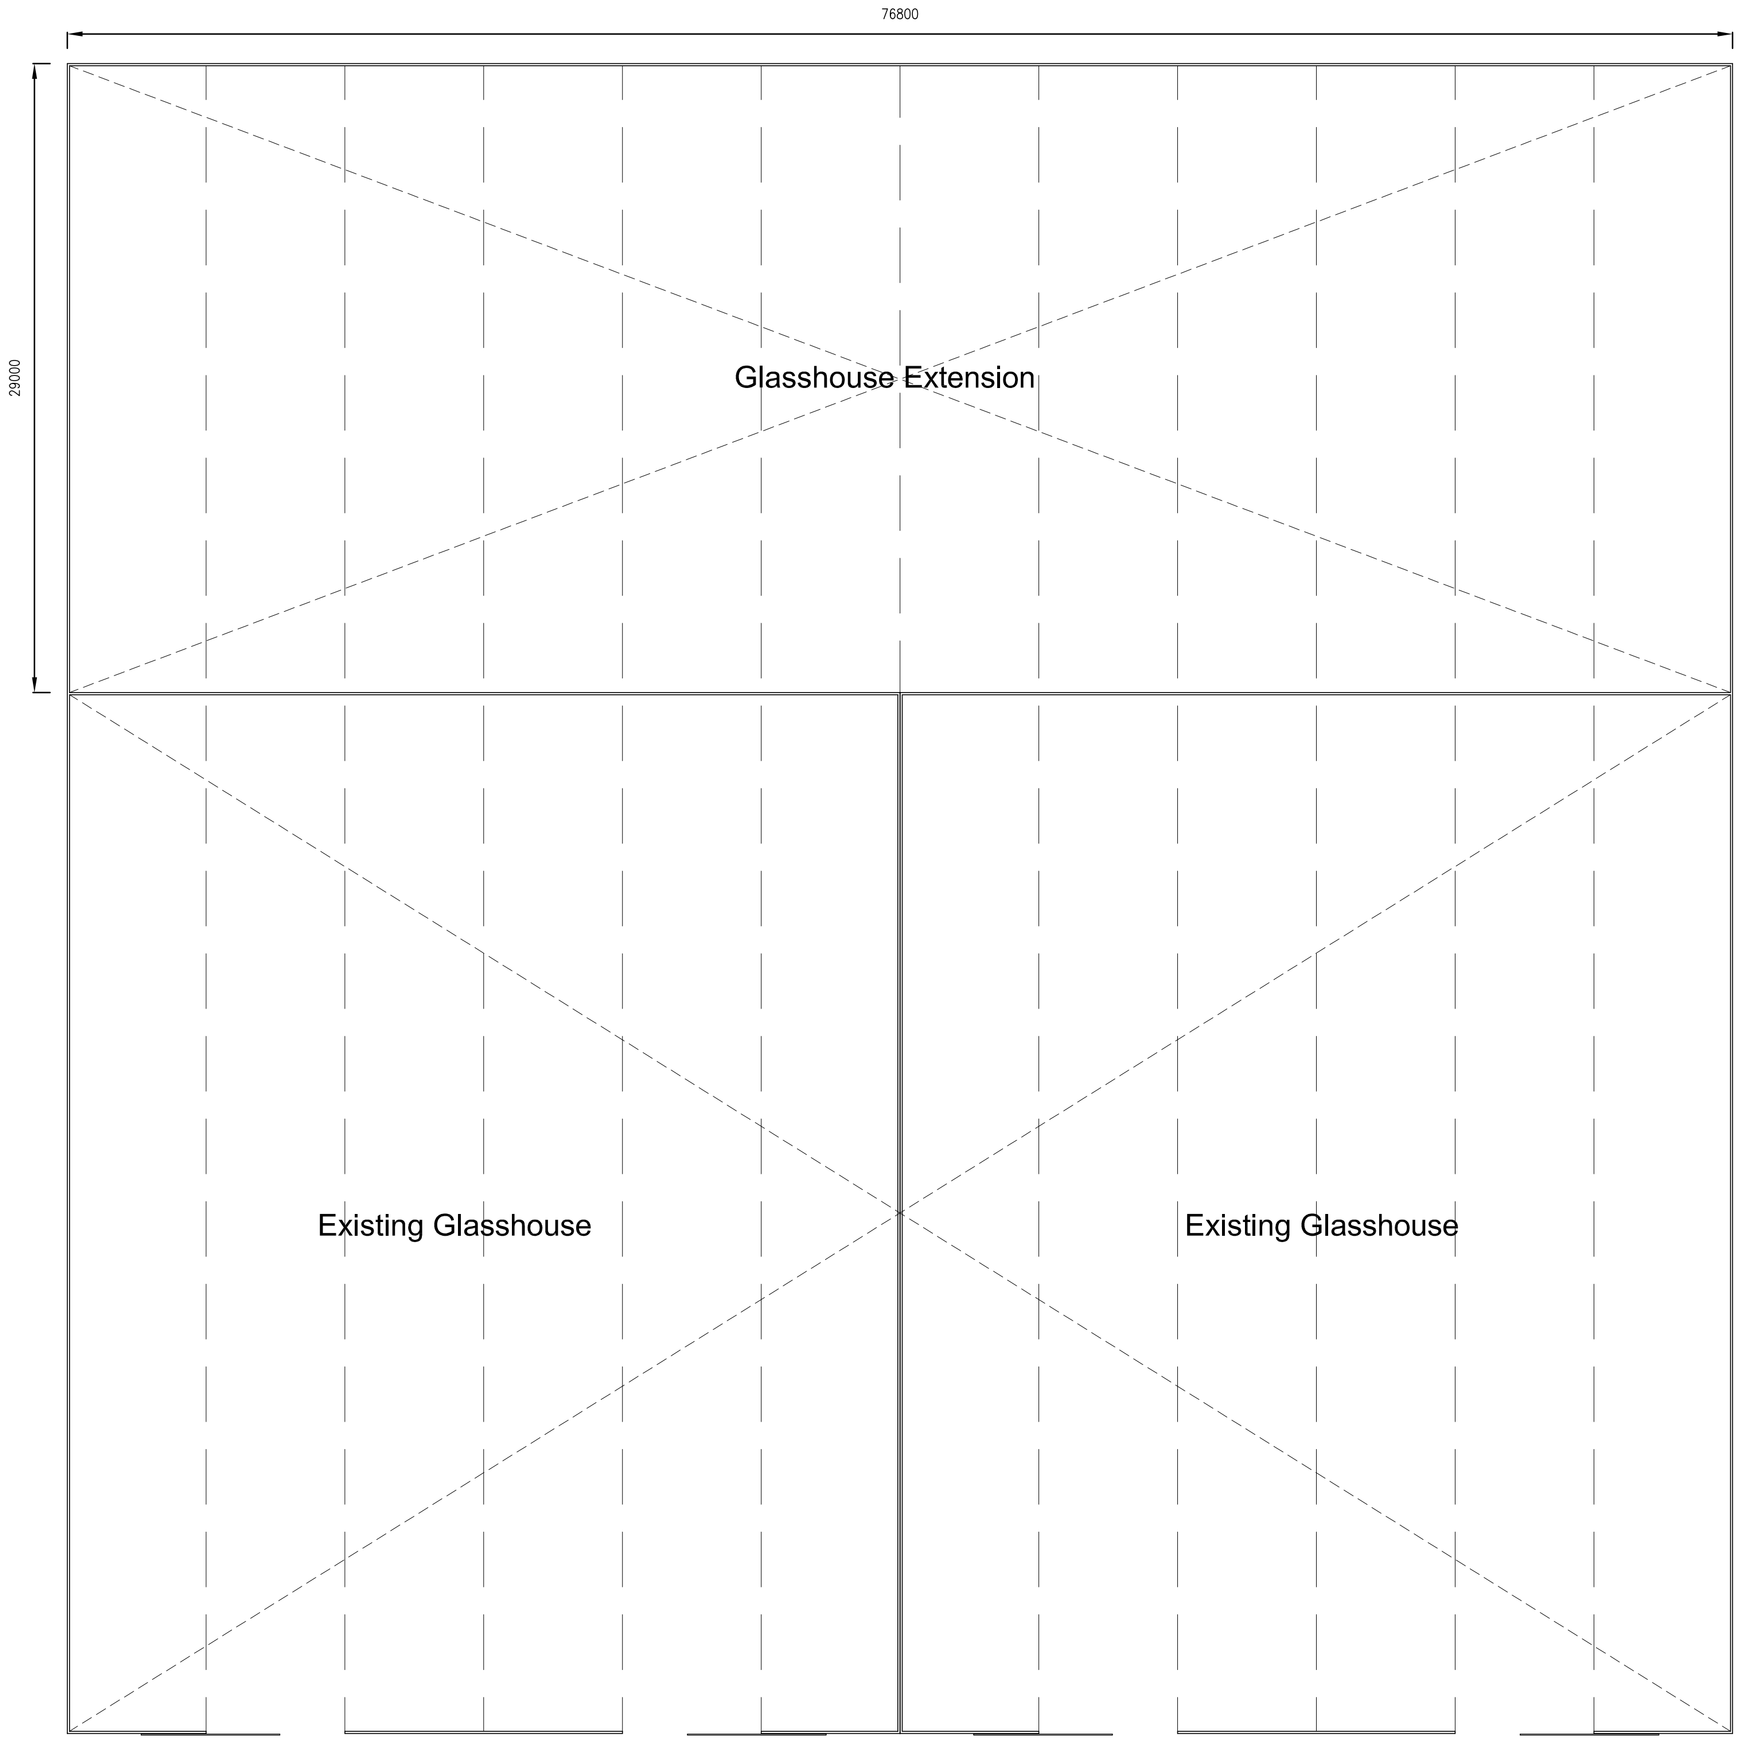



Proposed Floor Plan 1:200

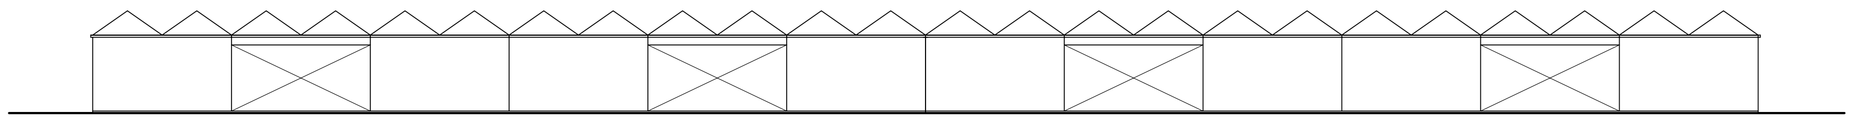

Proposed Front Elevation 1:200

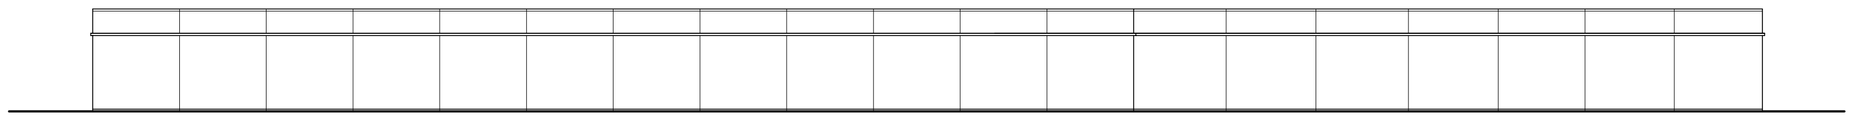


Proposed Side Elevation 1:200

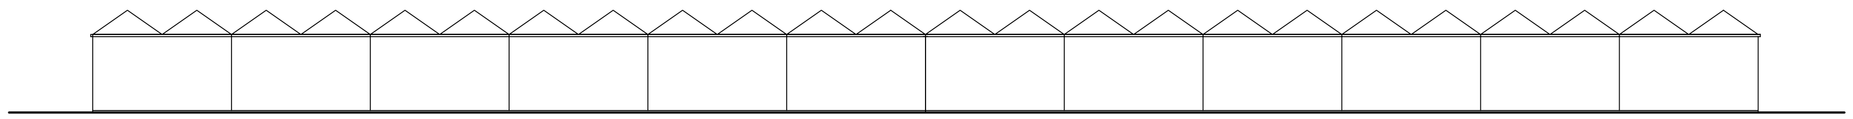

Proposed Rear Elevation 1:200

Proposed Side Elevation 1:200

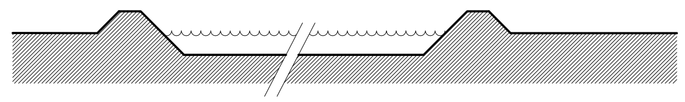

Proposed Reservoir Section A-A 1:200

Peter Humphrey Associates Ltd.
ARCHITECTURAL DESIGN AND BUILDING

PROJECT
PROPOSED GLASSHOUSE & RESERVOIR

SITE
ROOKERY FARM
JOYS BANK
HOLBEACH ST JOHNS
SPALDING
PE12 8SG

DRAWING
PLANNING DRAWING 3

CLIENT
Mr D Robinson

DATE June 2018 SCALE As Shown JOB No. 5869/03

DO NOT SCALE FROM THIS DRAWING

COPYRIGHT: THIS DRAWING MUST NOT BE ISSUED, LOANED OR COPIED WITHOUT THE CONSENT OF PETER HUMPHREY ASSOCIATES

Peter Humphrey Associates
ARCHITECTURAL DESIGN AND BUILDING
TELEPHONE: 01945 466 966
FAX: 01945 466 433
E-MAIL: info@peterhumphrey.co.uk
30 OLD MARKET WISBECH CAMBS PE13 1NB

Fenland District Council
Building Design Awards
Building Excellence in Fenland
Category Winner 08,09,10
Overall Winner 2010