

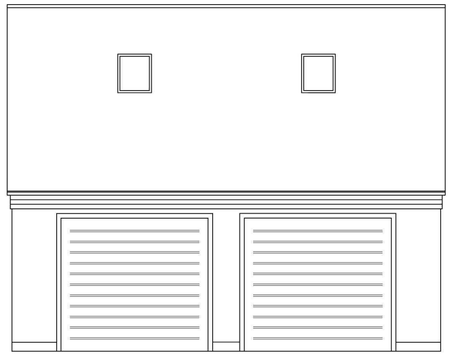



PROPOSED FRONT ELEVATION
SCALE 1:50

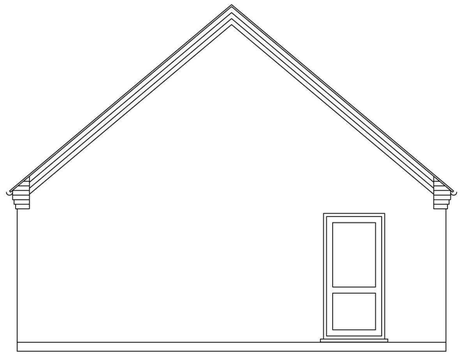

PROPOSED SIDE ELEVATION
SCALE 1:50

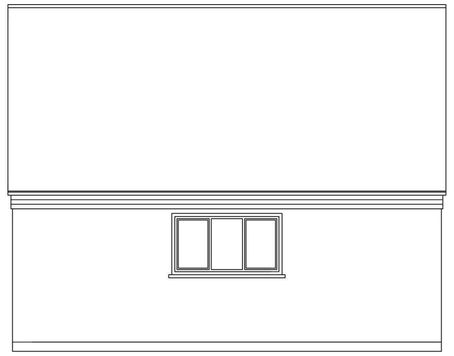


PROPOSED REAR ELEVATION
SCALE 1:50

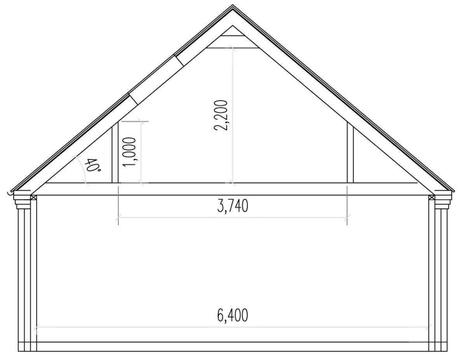


PROPOSED SECTION
SCALE 1:50


ROOF TILES REDLAND GROVEBURY MK2 FARMHOUSE RED
BRICKWORK LBC TUDOR RED FACINGS

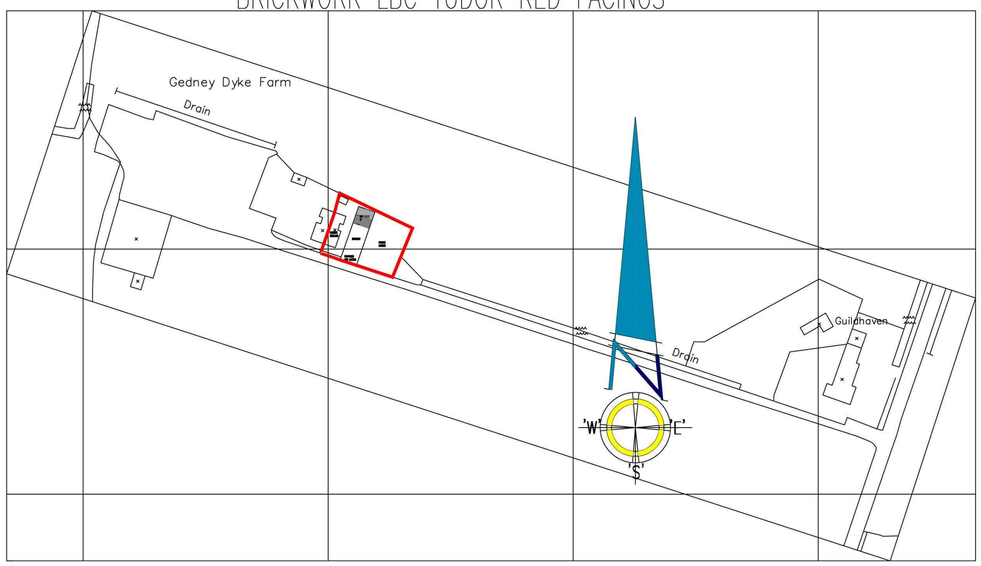


LOCATION PLAN
SCALE 1:1250

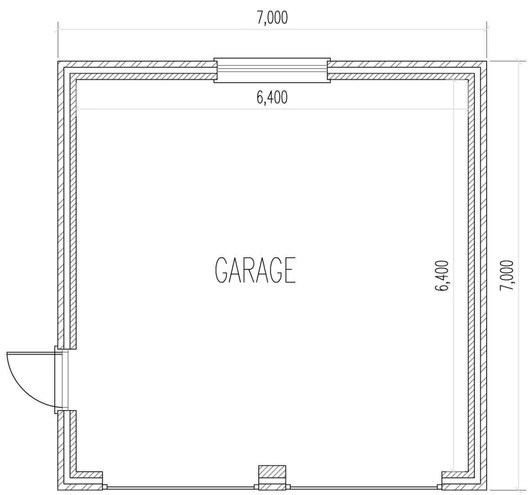

PROPOSED FLOOR PLAN
SCALE 1:50

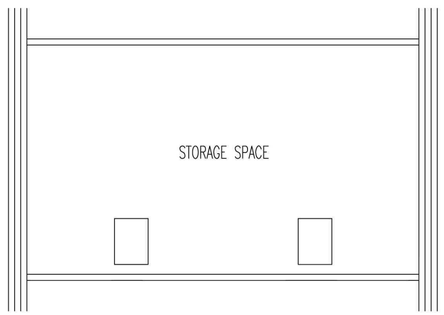

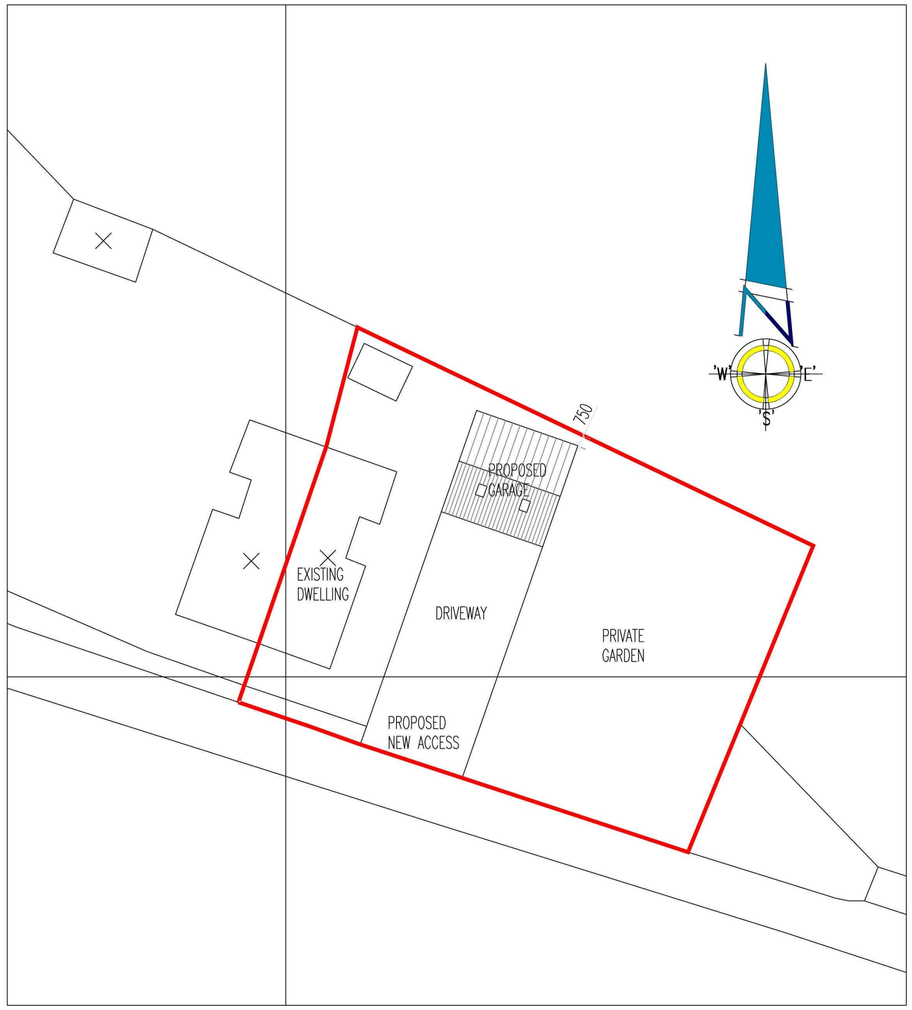

BLOCK PLAN
SCALE 1:200

LABC
Peterborough City Council

Winner, New Small Scale 2011 housing development
Highly commended 2011 for Conversion or Renovation
Highly commended 2011 Commercial catagory building
Construction Awards Finalist 2010

Building Design Awards
Building Excellence in Fenland
Peterborough City Council

Winner, Herritage award 2010 for Conversion or Renovation
Highly commended 2010 for Conversion or Renovation
Highly commended 2009 Heritage award New Build Design and Construction award

Rev	Purpose	By	Date
A	PRELIMINARY DRAWING	AS	JULY 11
B	AMENDMENTS FOR CLIENT	AS	JULY 11

IDBDS

DAVID BROKER DESIGN SERVICES
is
CONCEPT 2000
DESIGN AND DEVELOPMENT
LTD
ESTABLISHED 1975

ARCHITECTURAL TECHNICIANS
DANBROOKE HOUSE STATION ROAD
WISBECH ST MARY
WISBECH CAMBS.PE13 4RW
Telephone 01945410421
Facsimile 01945410400
E-mail david.broker@virgin.net

Client:	A. J. GOSLING
Drawing No:	1553
Project:	PROPOSED DOUBLE GARAGE
Site:	1 FARM COTTAGES GEDNEY DYKE

Postcode: PE12 0AT	Drawn: AS	Checked: -
Scale: 1:50 @ A1	Date: JULY 11	Revision No: B

DO NOT SCALE FROM THIS DRAWING - All dimensions to be verified on site - This drawing and design remains the copyright of David Broker and may not be reproduced without permision. David Broker or Concept 2000 will not be held responsible for any construction works undertaken prior to approval or before approved plans are issued - Any alterations to details or specifications may invalidate the approval and incur significant additional costs.