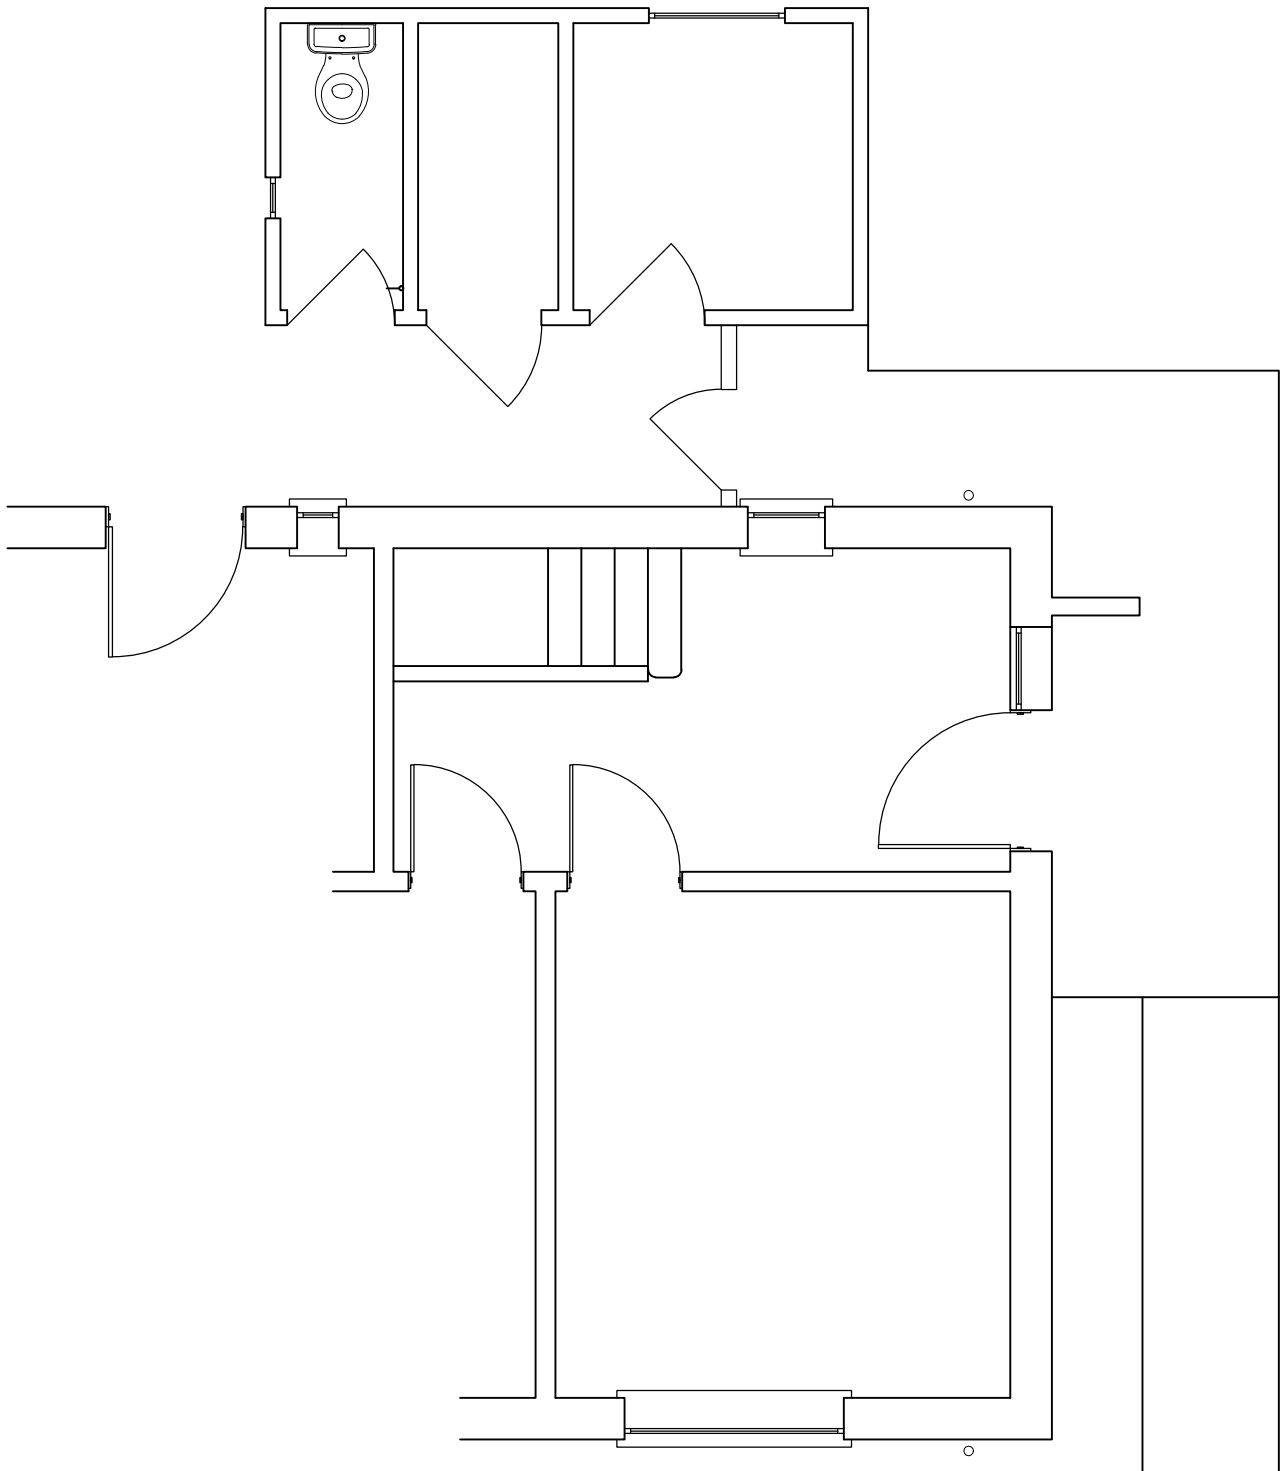


ELECTRICAL SYMBOLS KEY

1 GANG LIGHT SWITCH	1 GANG PULL CORD LIGHT SWITCH
INTERNAL LIGHT - BULKHEAD TYPE	LIGHT POINT - PENDANT HOLDER (4 INCH)
MECHANICAL EXTRACT FAN	1GANG 2 WAY LIGHT SWITCH
SHOWER ISOLATOR PULL CORD SWITCH	DOUBLE SWICHED WALL SOCKET 1200MM ABOVE FLOOR LEVEL
	2 GANG 3 WAY LIGHT SWITCH

Rev

Do Not Scale From This Drawing

This drawing is copyright and may not be altered , traced, photographed or copied without prior written consent from South Holland Building Consultancy.
The contractor should check all dimensions on site prior to commencement and report any discrepancies to the Draftsperson.

SOUTH HOLLAND DISTRICT COUNCIL

South Holland Building Consultancy
Council Offices
Priory Road
Spalding
Lincs
PE11 2XE
01775 764447

Project :	Disabled Adaptations
Address	3 George Avenue, Gedney Drove End
Client :	Mr T Holmes
Scale :	1 : 50
Date :	19th April 2016
Title:	Existing Ground Floor Plan
Dwg No :	732/Grant/01 Drawn : SG