
Do Not Scale From This Drawing

This drawing is copyright and may not be altered , traced, photographed or copied without prior written consent from South Holland Building Consultancy.
The contractor should check all dimensions on site prior to commencement and report any discrepancies to the Draftsperon.

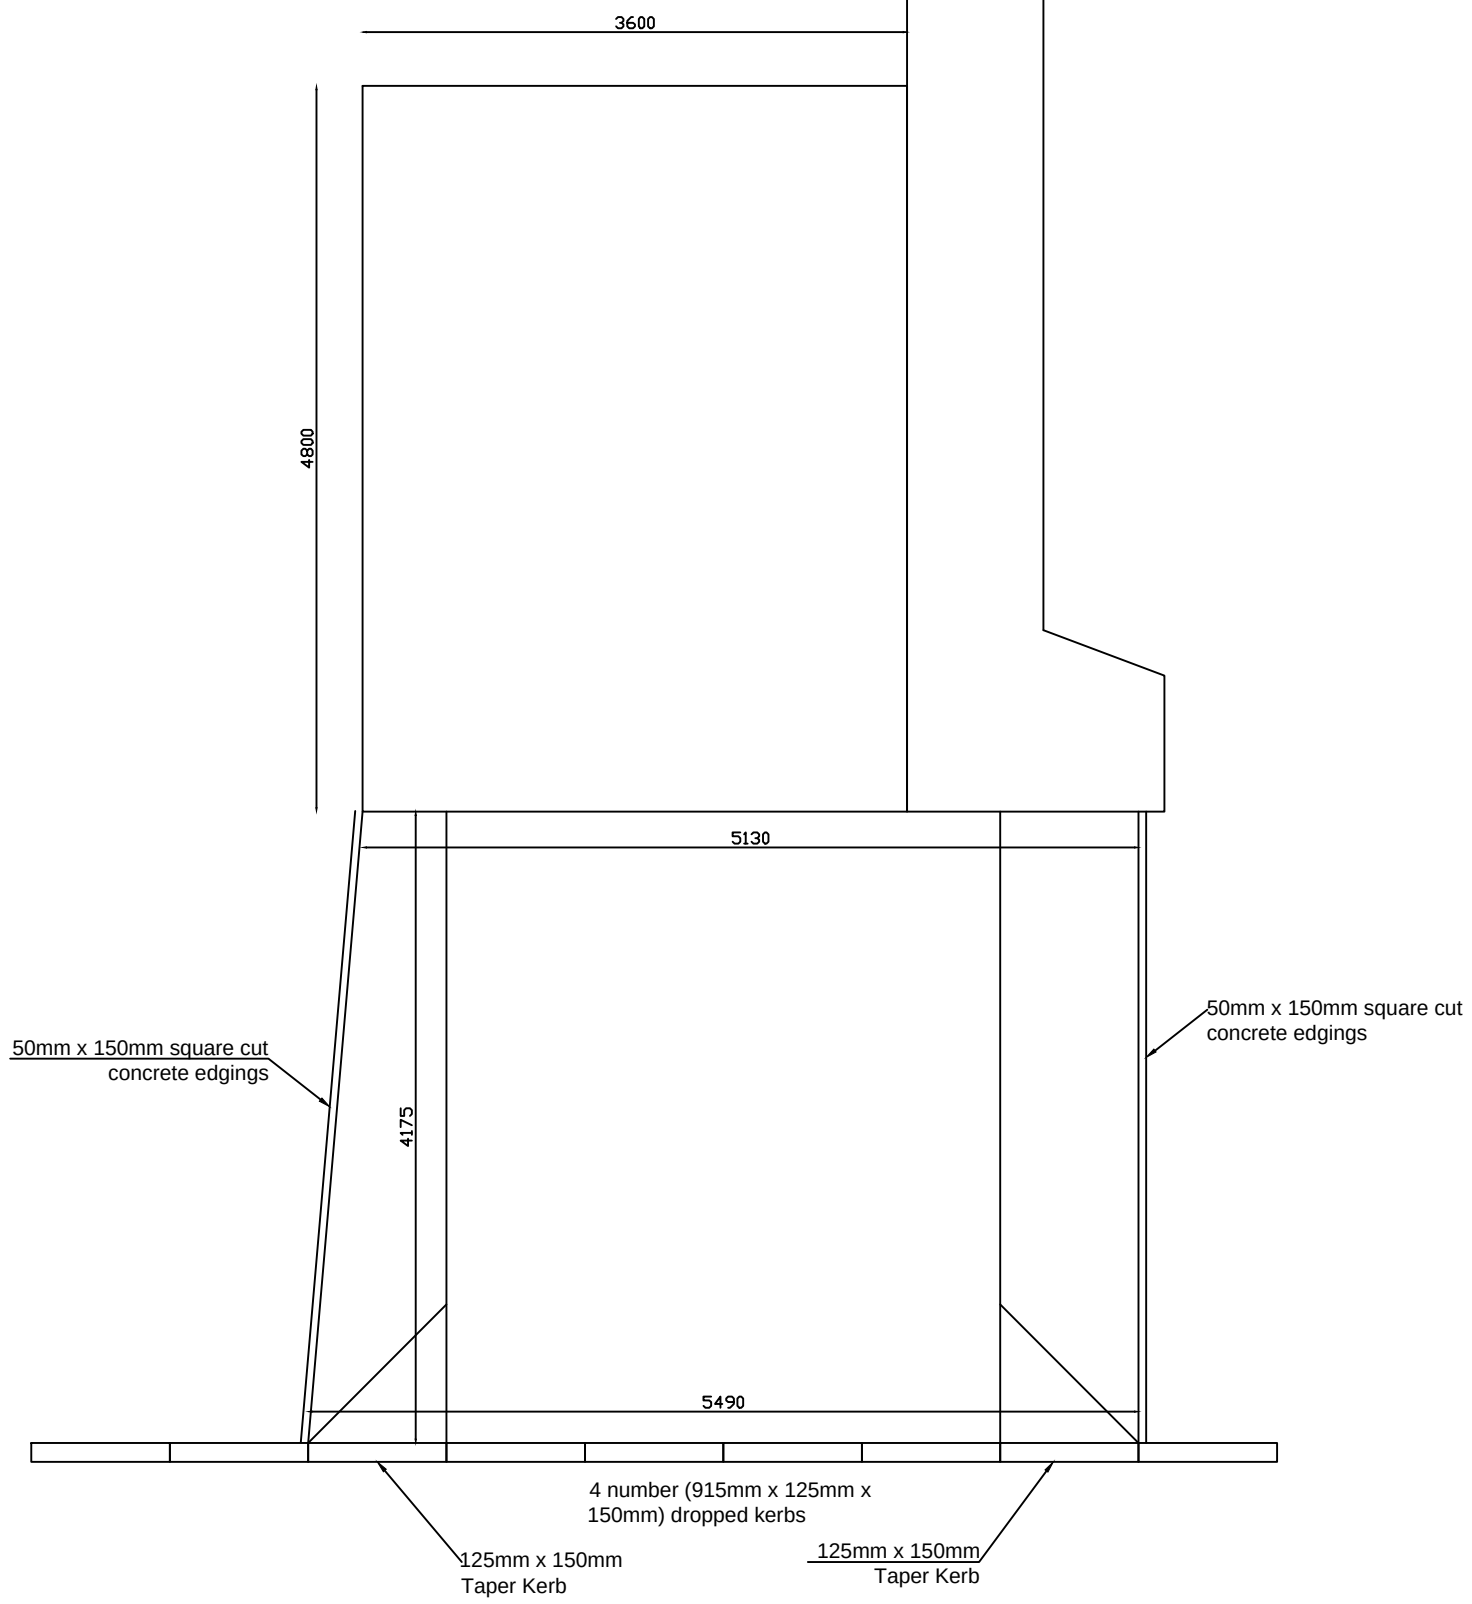

Rev

SOUTH HOLLAND DISTRICT COUNCIL

South Holland Building Consultancy
Council Offices
Priory Road
Spalding
Lincs
PE11 2XE
01775 764447

Project :	Disabled Adaptations
Address	3 George Avenue, Gedney Drove End
Client :	Mr T Holmes
Scale :	1 : 50
Date :	19th April 2016
Title:	Proposed Ground Floor Plan - Dropped Kerb
Dwg No :	732/Grant/04 Drawn : SG