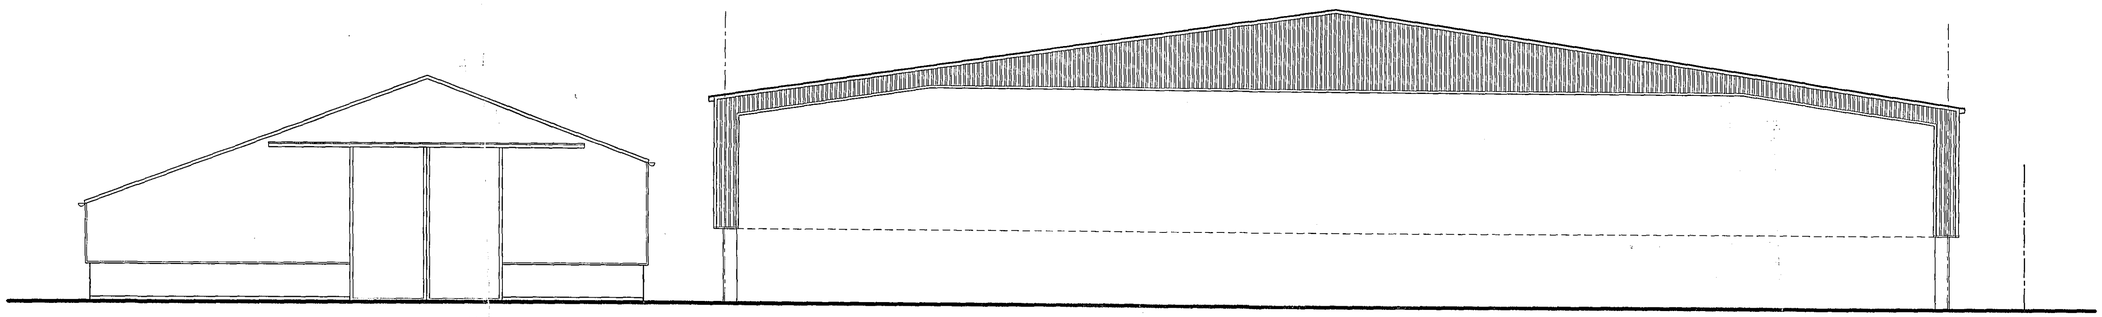

FRONT ELEVATION.

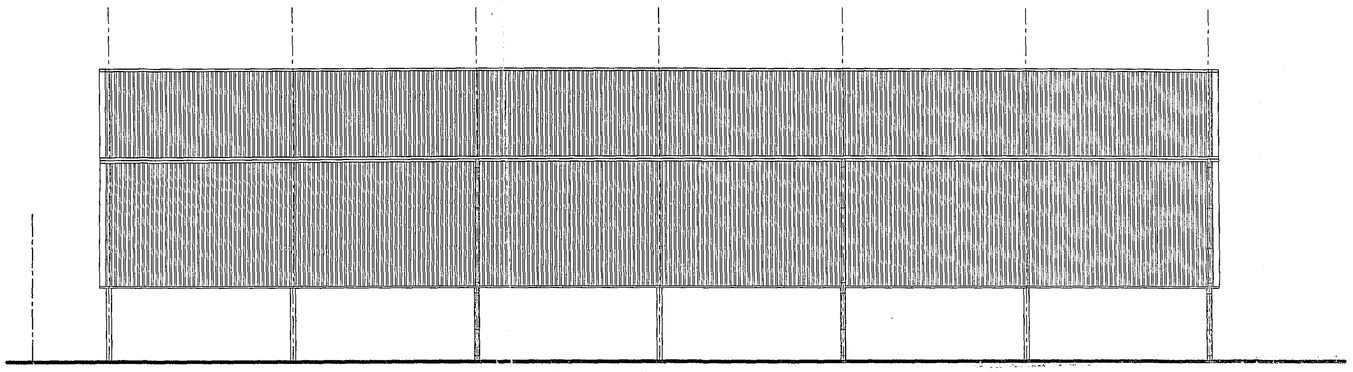

SIDE ELEVATION.

EXTERNAL MATERIALS (To match adjacent building)
ROOF - NATURAL GREY 150 PROFILE NON-ASBESTOS FIBRE CEMENT SHEET
SIDE WALLS - NATURAL GREY 150 PROFILE NON-ASBESTOS FIBRE CEMENT SHEETING

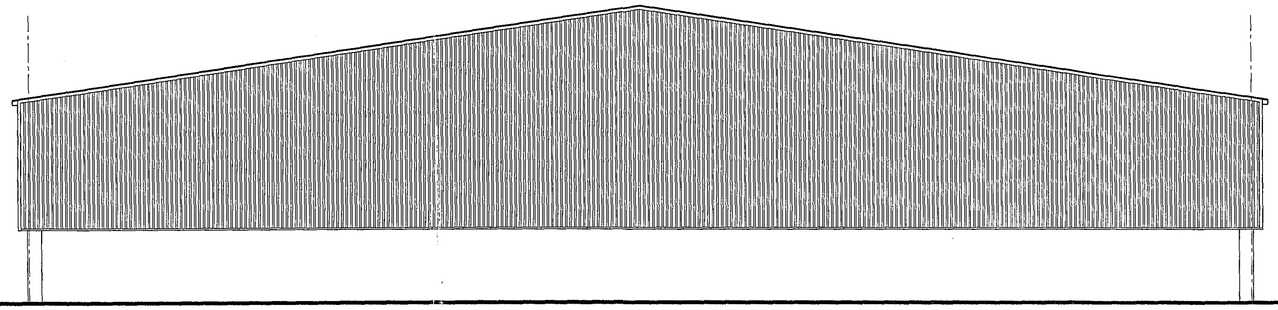

REAR ELEVATION.

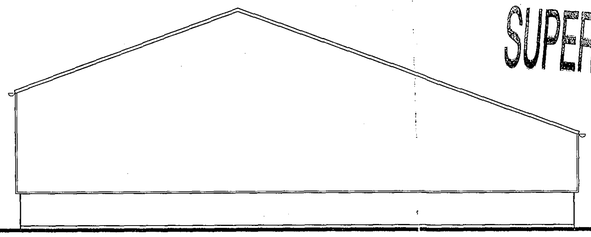

SUPERSEDED

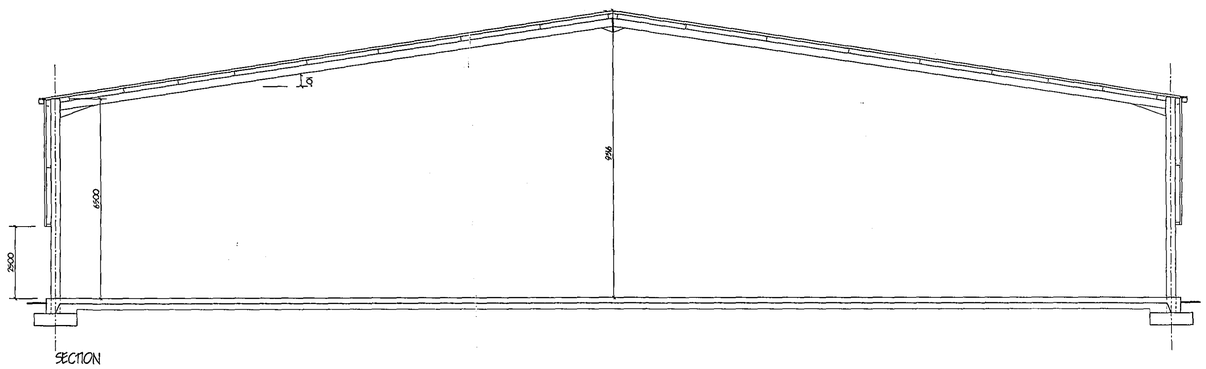

SECTION

SHDC
PLANNING & DEVELOPMENT
10 MAY 2006
Ref. 0647/06

ref.	revision	date

G. R. MERCHANT BSc
I.ENG AMICE FIWO
ARCHITECTURAL, STRUCTURAL AND LAND DRAINAGE CONSULTANTS
Unit 4, Wrights Mews
12A Park Road, Holbeach,
Spalding, Lincs. PE12 7EE
Tel: 01406 426000
Fax 01406 425744
E-Mail: G. R. Merchant @ Merchant. FS. Co. UK

Project
AGRICULTURAL EQUIPMENT STORE,
HOLBEACH ST JOHNS,
SPALDING,
LINC'S, PE12 8SQ.

Client
J.W.D. (HOLDINGS) LTD.

Drawing
ELEVATIONS & SECTION.

Job Ref.	Drawing No.
1319-06.	05.
Date	Drawn
APRIL '06.	GRM

Scales
1:100.

DO NOT SCALE FROM THIS DRAWING
This drawing is copyright and may not be altered, traced, photographed or used for any other purpose other than that for which it is issued. The General Contractor is to check all dimensions on site and report any discrepancies to the Architect. All details shown on this drawing including boundaries are based upon byelaw site conditions related to the area. No responsibility can be accepted for apparent conditions which may be discovered during construction unless reported to the Architect before work commences. Design amendments may be considered. Site soil surveys are recommended before the design of foundations. To establish specific site conditions before construction is undertaken. This drawing is limited in the amount of information contained and is not intended to be taken as a full specification of the works. It is solely for the purpose of obtaining Planning and Building Regulation approval. This drawing must not be used as a contract document. The Contractor is responsible for ensuring that all dimensions are checked on site by G.R. Merchant or any representative thereof. It is the client or their appointed agents responsibility to control and co-ordinate the installation of materials, the means of reinstatement, variations to contract etc.ALL materials to be new unless otherwise stated and all components and materials etc. to be used fitted and installed etc. in strict accordance with manufacturers instruction and relevant code of practice. Materials shall conform to appropriate British standard specification or BBA certificate or European code equivalent. The Employer / Client shall ensure that the selected contractor is conversant with and adopts all measures necessary to achieve compliance with Health and Safety Legislation for Building sites and Work places. The Employer / Client is advised that should the works need to comply with the Construction Design and Management Regulations an independent Planning Supervisor will be required. The works shall comprise of all that is shown on the drawing and details. Work that may not specifically be shown but may be reasonably inferred as necessary to carry out the works shall be deemed to be included. It is the plot / land owners responsibility to be aware of the Party Wall etc. Act 1996 when building in close proximity to adjoining neighbors boundaries.