
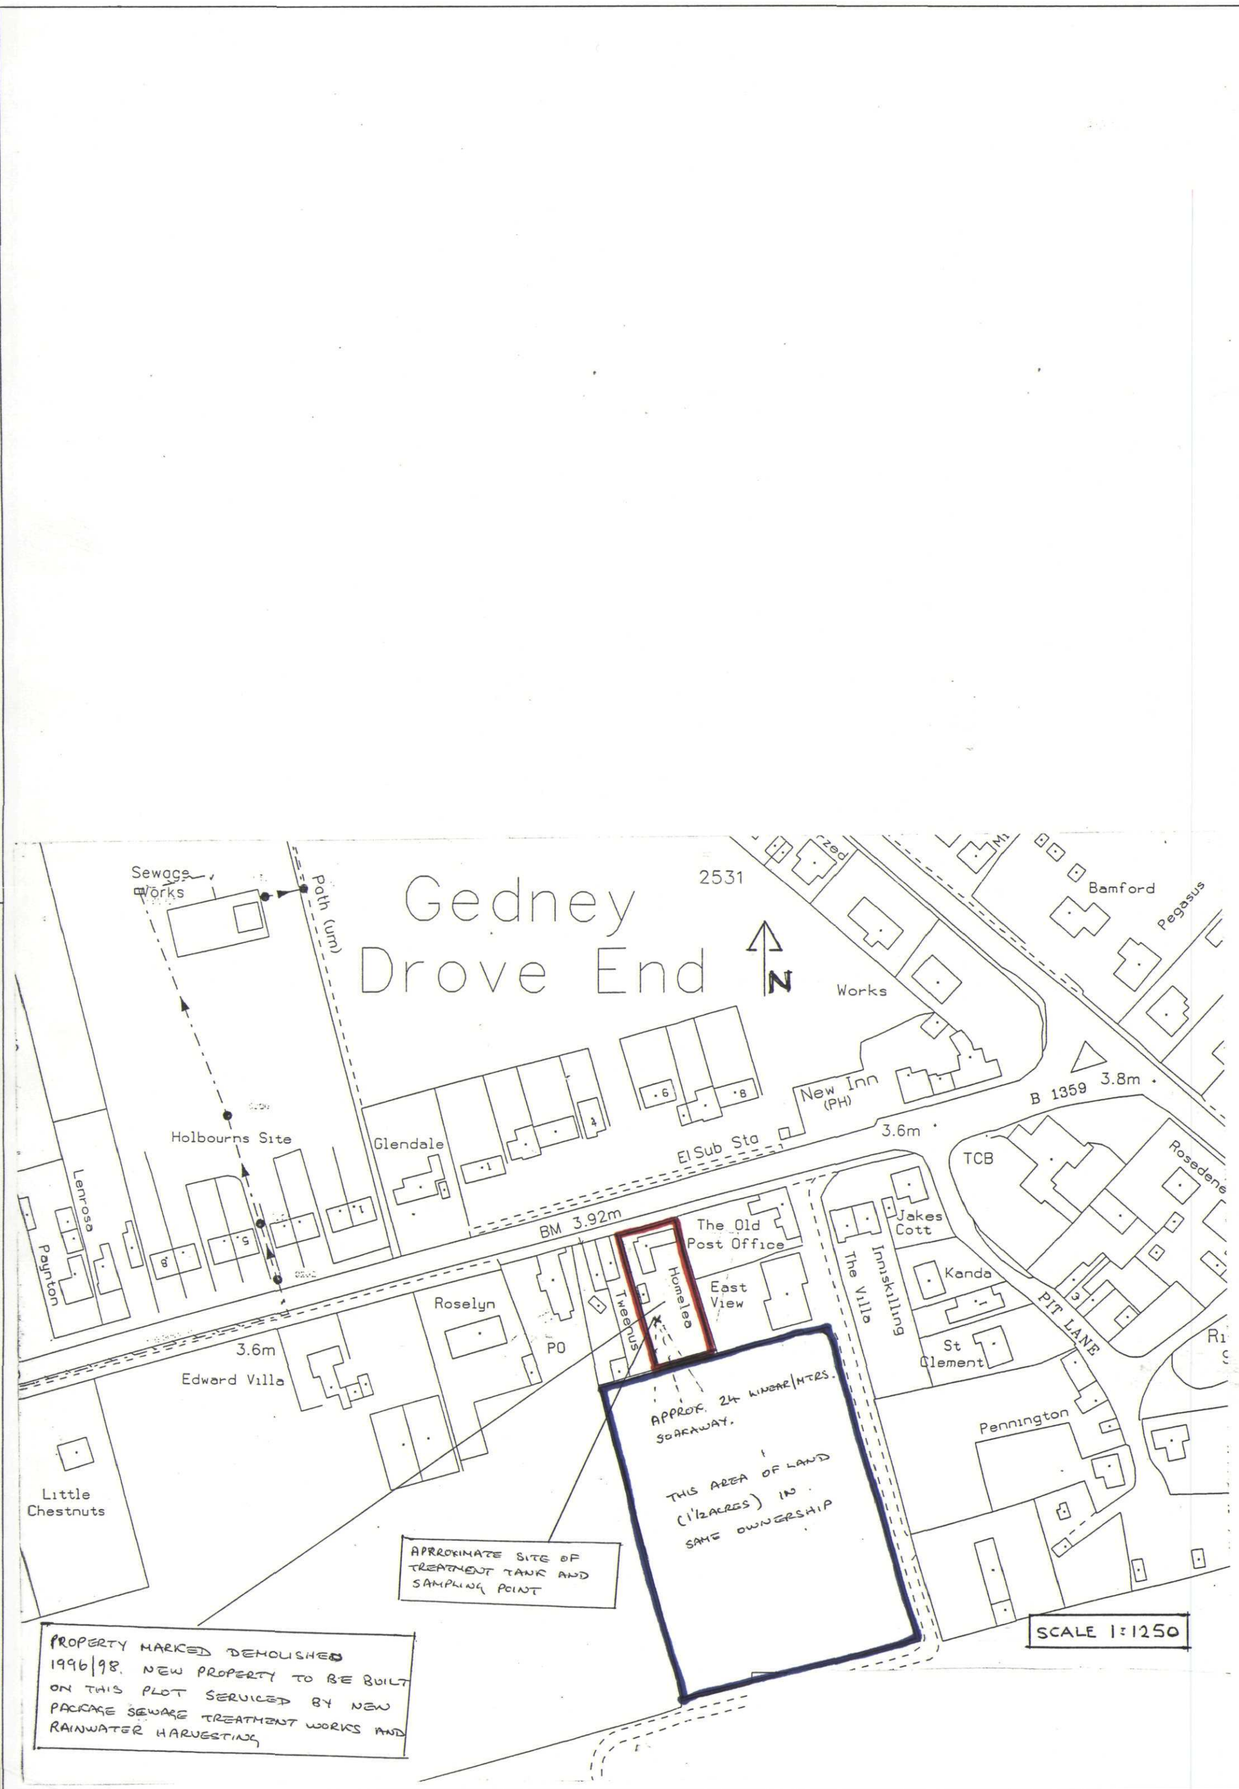


THIS DRAWING SHOULD BE READ IN CONJUNCTION WITH ANY OTHER RELEVANT DRAWINGS AND THE CONSTRUCTION MANUAL.
THE BUILDER SHOULD CHECK ALL LEVELS AND SITE DIMENSIONS BEFORE WORK STARTS AND NOTIFY SCANDIA OF ANY DISCREPANCY

IF IN DOUBT PLEASE ASK

© COPYRIGHT IN THIS DRAWING AND WORK EXECUTED IS AND REMAINS THE PROPERTY OF SCANDIA-HUS LIMITED AND OR ITS SUBSIDIARIES IN ACCORDANCE WITH THE PROVISIONS OF THE COPYRIGHT ACT. PERMISSION TO PRODUCE COPIES OR MODIFIED DRAWINGS IN WHOLE OR IN PART FOR ANY PURPOSE SHOULD BE OBTAINED FROM SCANDIA-HUS LIMITED & ANY SUCH REPRODUCTIONS SHOULD INCLUDE THIS & THE FOREGOING STATEMENT

REV	DESCRIPTION	DATE	DRN	CHK

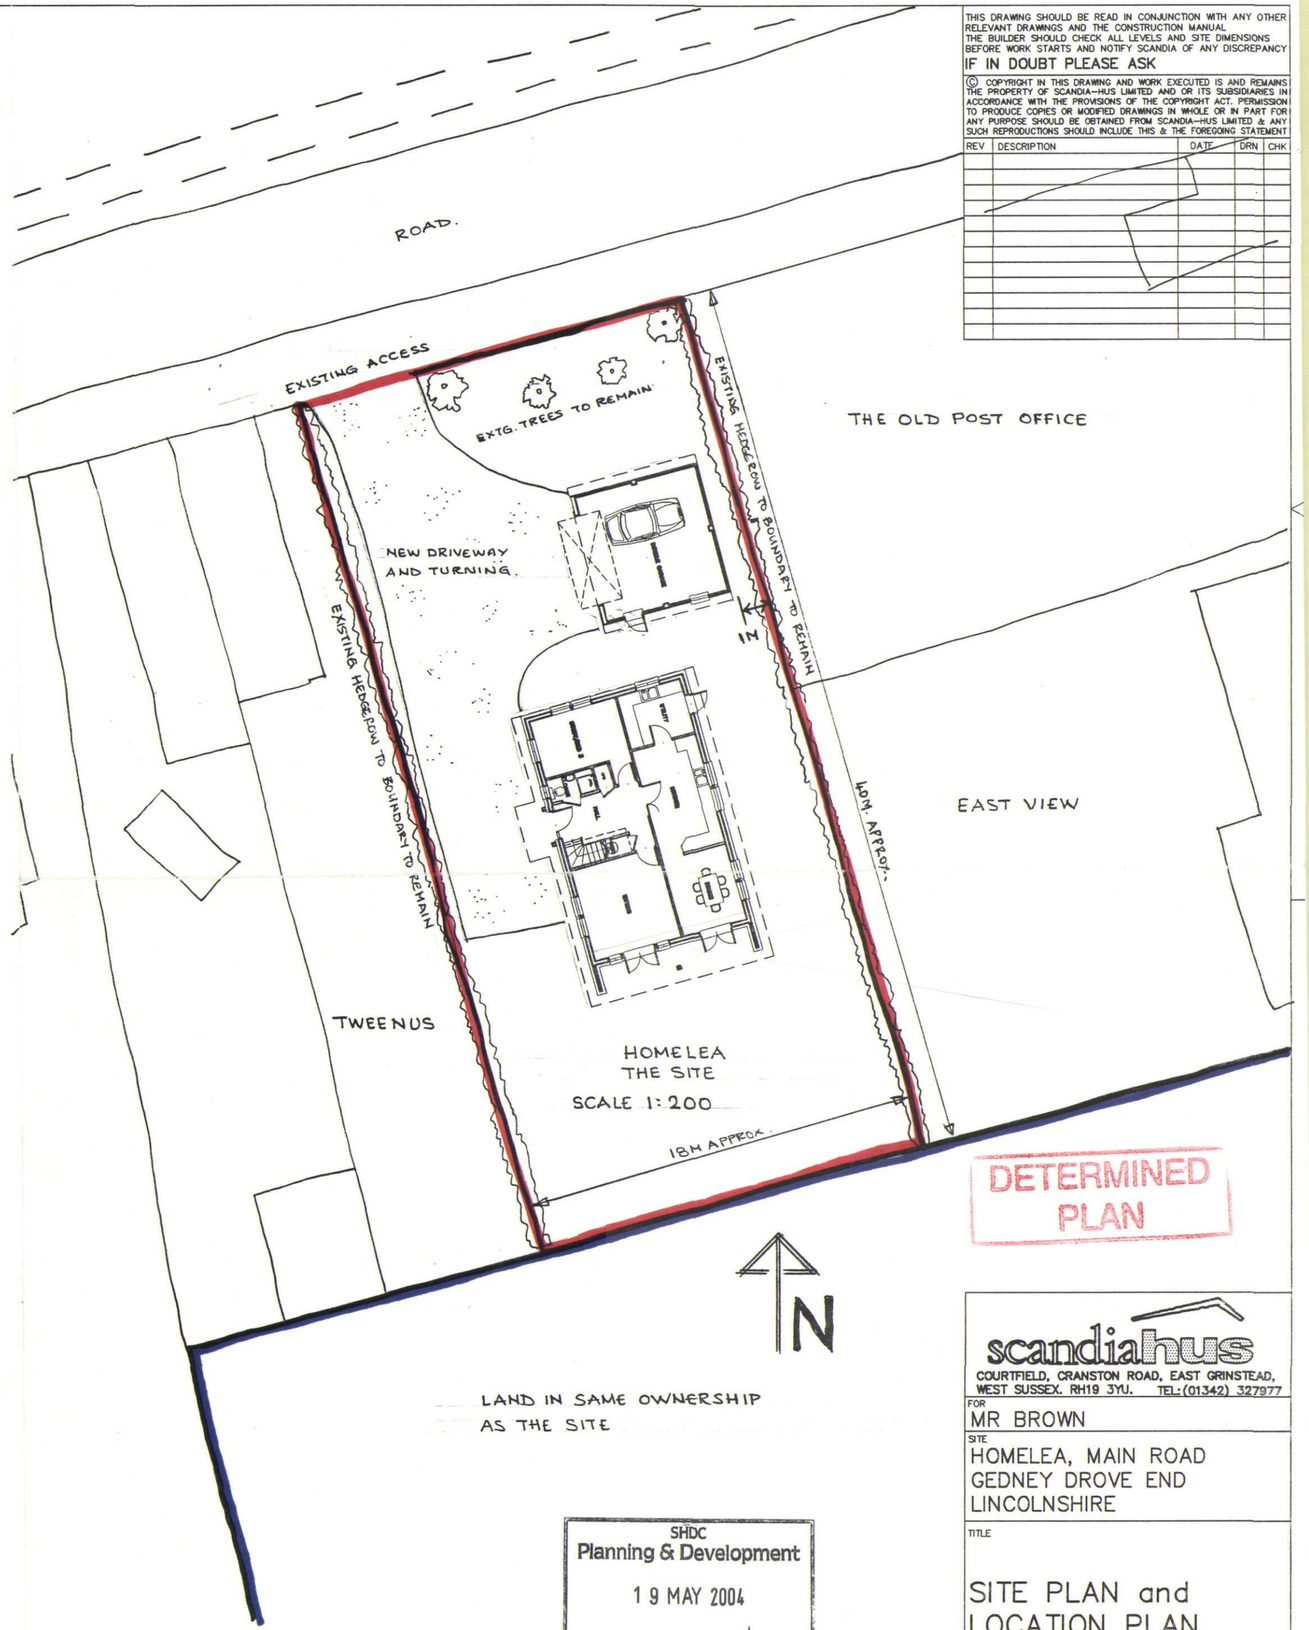

DETERMINED PLAN

SHDC
Planning & Development
19 MAY 2004
Ref: 0659/04

scandiahus
COURTFIELD, CRANSTON ROAD, EAST GRINSTEAD, WEST SUSSEX. RH19 3YU. TEL: (01342) 327977

FOR
MR BROWN

SITE
HOMELEA, MAIN ROAD
GEDNEY DROVE END
LINCOLNSHIRE

TITLE
SITE PLAN and LOCATION PLAN

C/No.	O/No.	SCALE
102797		1:200

JOB TECHNICIAN				DRAWING NUMBER	
TM				01	REV
DESIGN	DRAWN	CHKD	DATE		
	TM		05:04		