
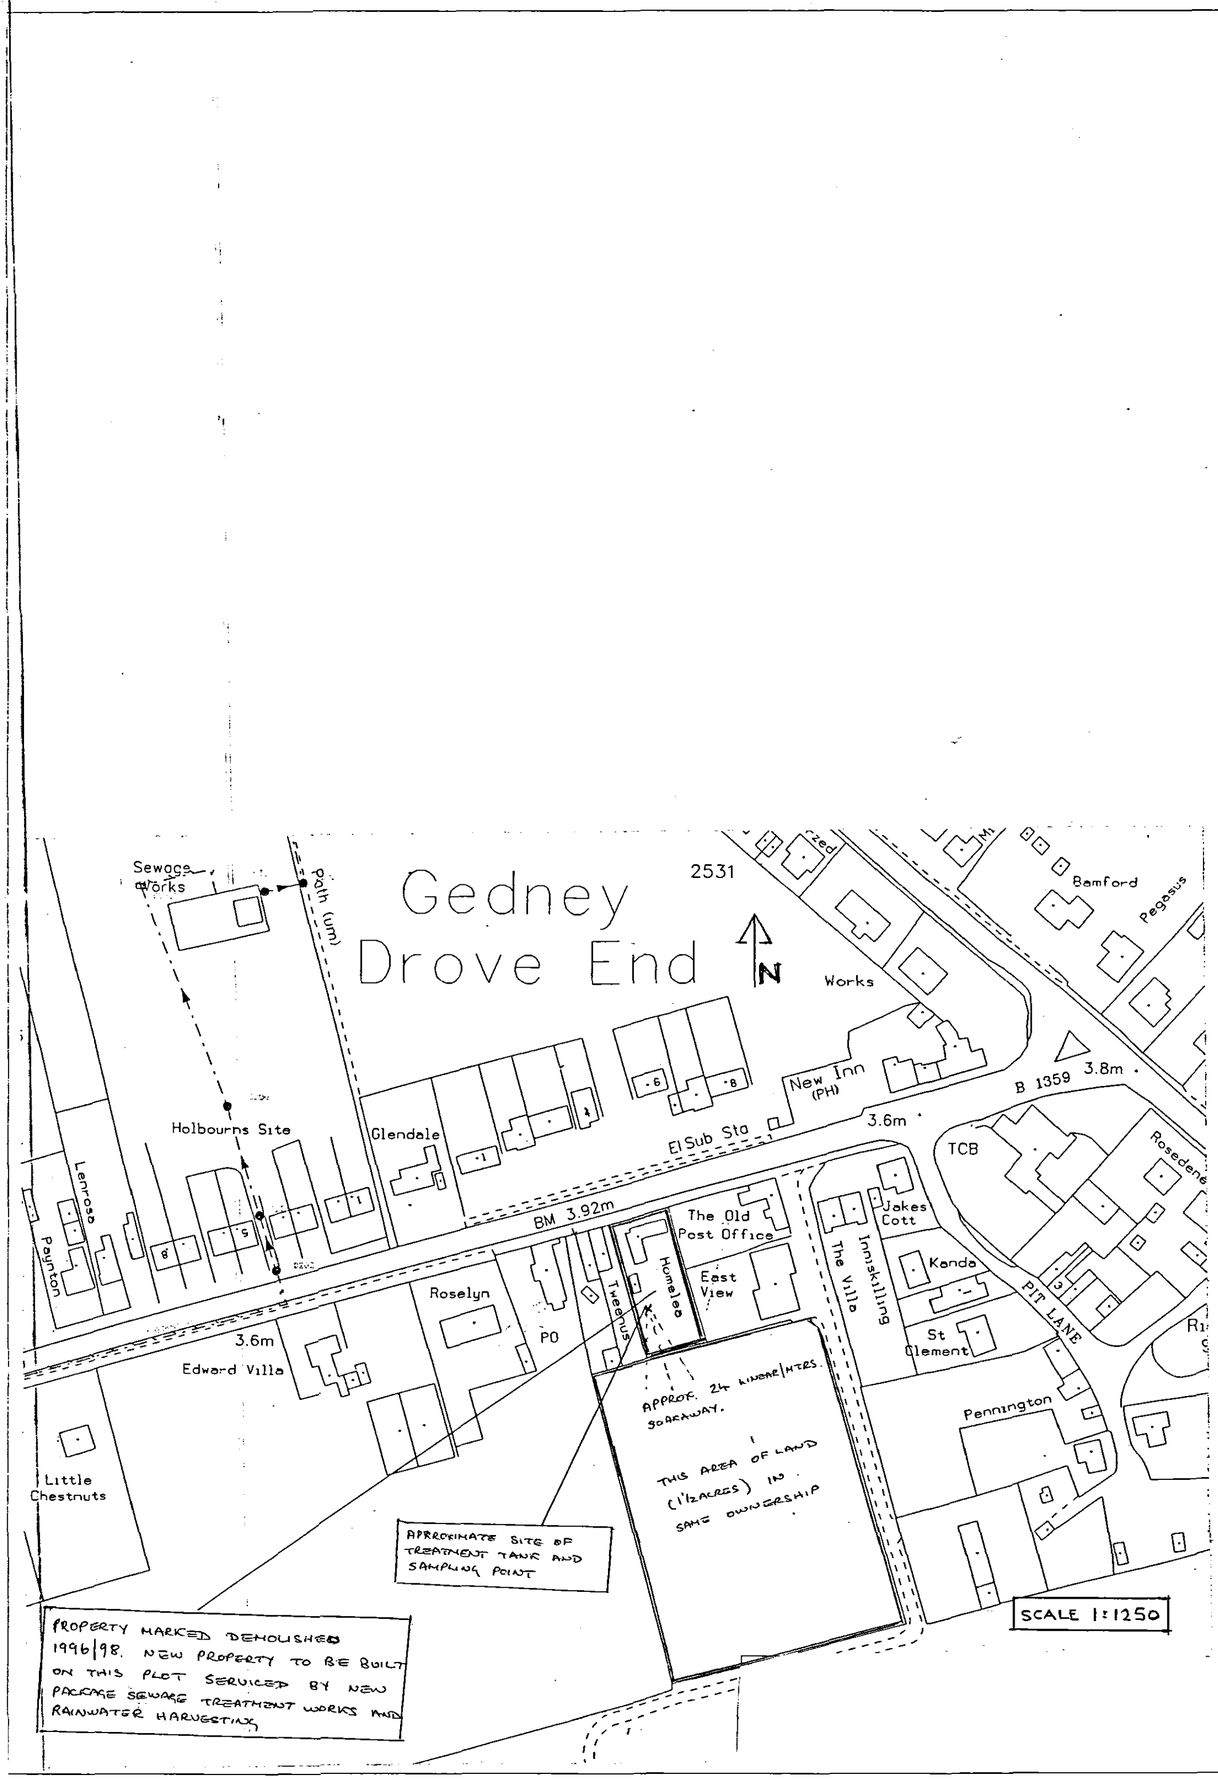


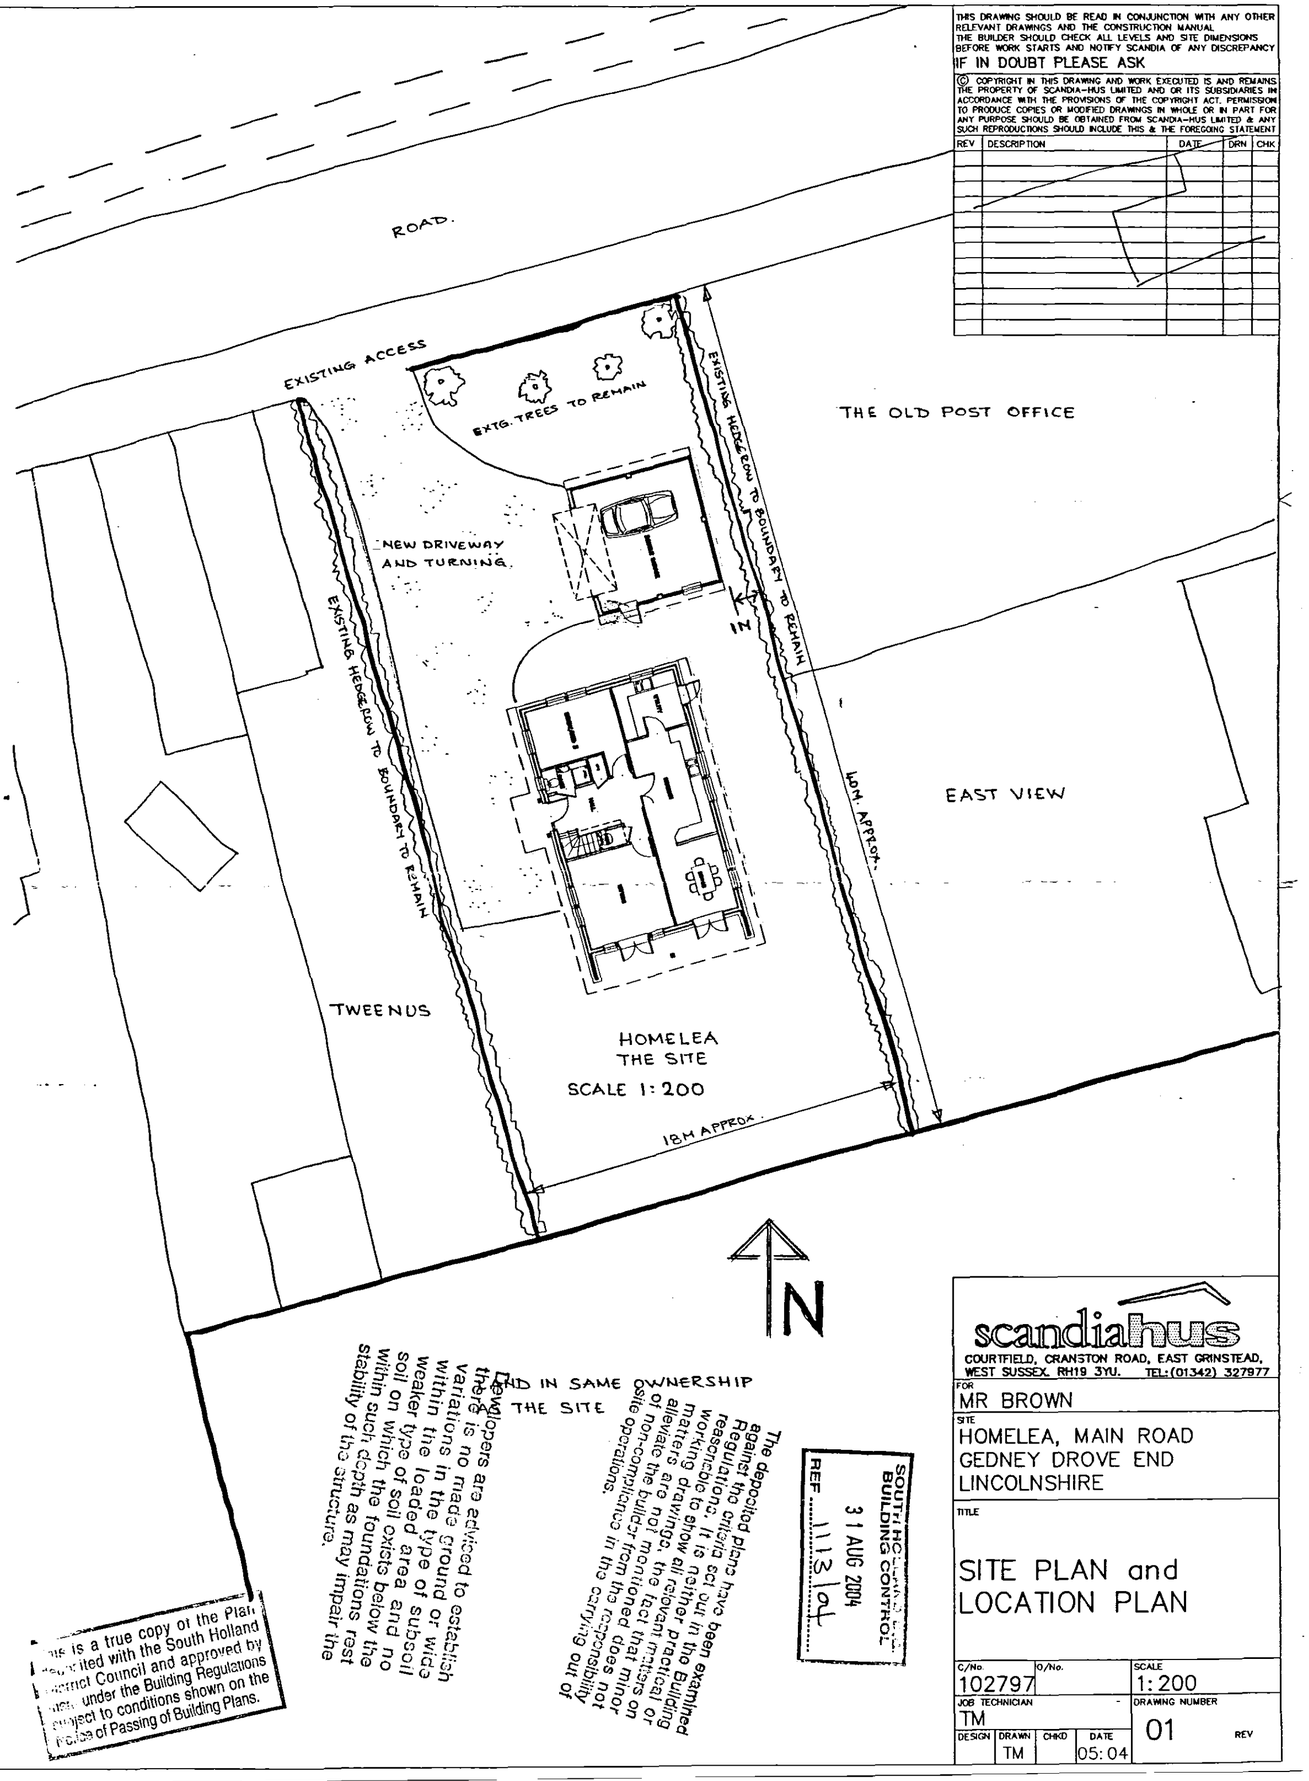

THIS DRAWING SHOULD BE READ IN CONJUNCTION WITH ANY OTHER RELEVANT DRAWINGS AND THE CONSTRUCTION MANUAL
THE BUILDER SHOULD CHECK ALL LEVELS AND SITE DIMENSIONS BEFORE WORK STARTS AND NOTIFY SCANDIA OF ANY DISCREPANCY

IF IN DOUBT PLEASE ASK

© COPYRIGHT IN THIS DRAWING AND WORK EXECUTED IS AND REMAINS THE PROPERTY OF SCANDIA-HUS LIMITED AND OR ITS SUBSIDIARIES IN ACCORDANCE WITH THE PROVISIONS OF THE COPYRIGHT ACT. PERMISSION TO PRODUCE COPIES OR MODIFIED DRAWINGS IN WHOLE OR IN PART FOR ANY PURPOSE SHOULD BE OBTAINED FROM SCANDIA-HUS LIMITED & ANY SUCH REPRODUCTIONS SHOULD INCLUDE THIS & THE FOREGOING STATEMENT

REV	DESCRIPTION	DATE	DRN	CHK

LAND IN SAME OWNERSHIP AS THE SITE

New developers are advised to establish there is no made ground or wide variations in the type of subsoil within the loaded area and no weaker type of soil exists below the soil on which the foundations rest within such depth as may impair the stability of the structure.

The deposited plans have been examined against the criteria set out in the Building Regulations. It is to be noted that matters of working drawings, the relevant practical alleviate the builder from the responsibility or non-compliance in the carrying out of site operations.

SOUTH HOLLAND DISTRICT COUNCIL BUILDING CONTROL
31 AUG 2004
REF 1113/04

This is a true copy of the Plan deposited with the South Holland District Council and approved by them under the Building Regulations subject to conditions shown on the Notice of Passing of Building Plans.

scandiahus
COURTFIELD, CRANSTON ROAD, EAST GRINSTEAD, WEST SUSSEX. RH19 3YU. TEL:(01342) 327977

FOR
MR BROWN

SITE
HOMELEA, MAIN ROAD
GEDNEY DROVE END
LINCOLNSHIRE

TITLE
SITE PLAN and LOCATION PLAN

C/No	O/No.	SCALE
102797		1:200

JOB TECHNICIAN
TM

DESIGN	DRAWN	CHKD	DATE
	TM		05:04

DRAWING NUMBER
01 REV