Practical Foundations

CLIENT:
Chloe Walls

ADDRESS:
Tea Rose Cottage, Gedney Drove end, Spalding, PE12 9PD

DATE:
20/07/2024

DRAWING SHEET SIZE:
A3

DRAWING NUMBER:
1

REVISION: B
24/07/2024
#Revision By

This drawing is confidential and is property of Practical Foundations.
© Copyright

All dims. are in milimeters unless otherwise stated.


Scale 1:25 2m 0 1

Scale 1:50 4m 0 1

Scale 1:100 5m 0 2

BOUNDARY LINE

BOUNDARY LINE

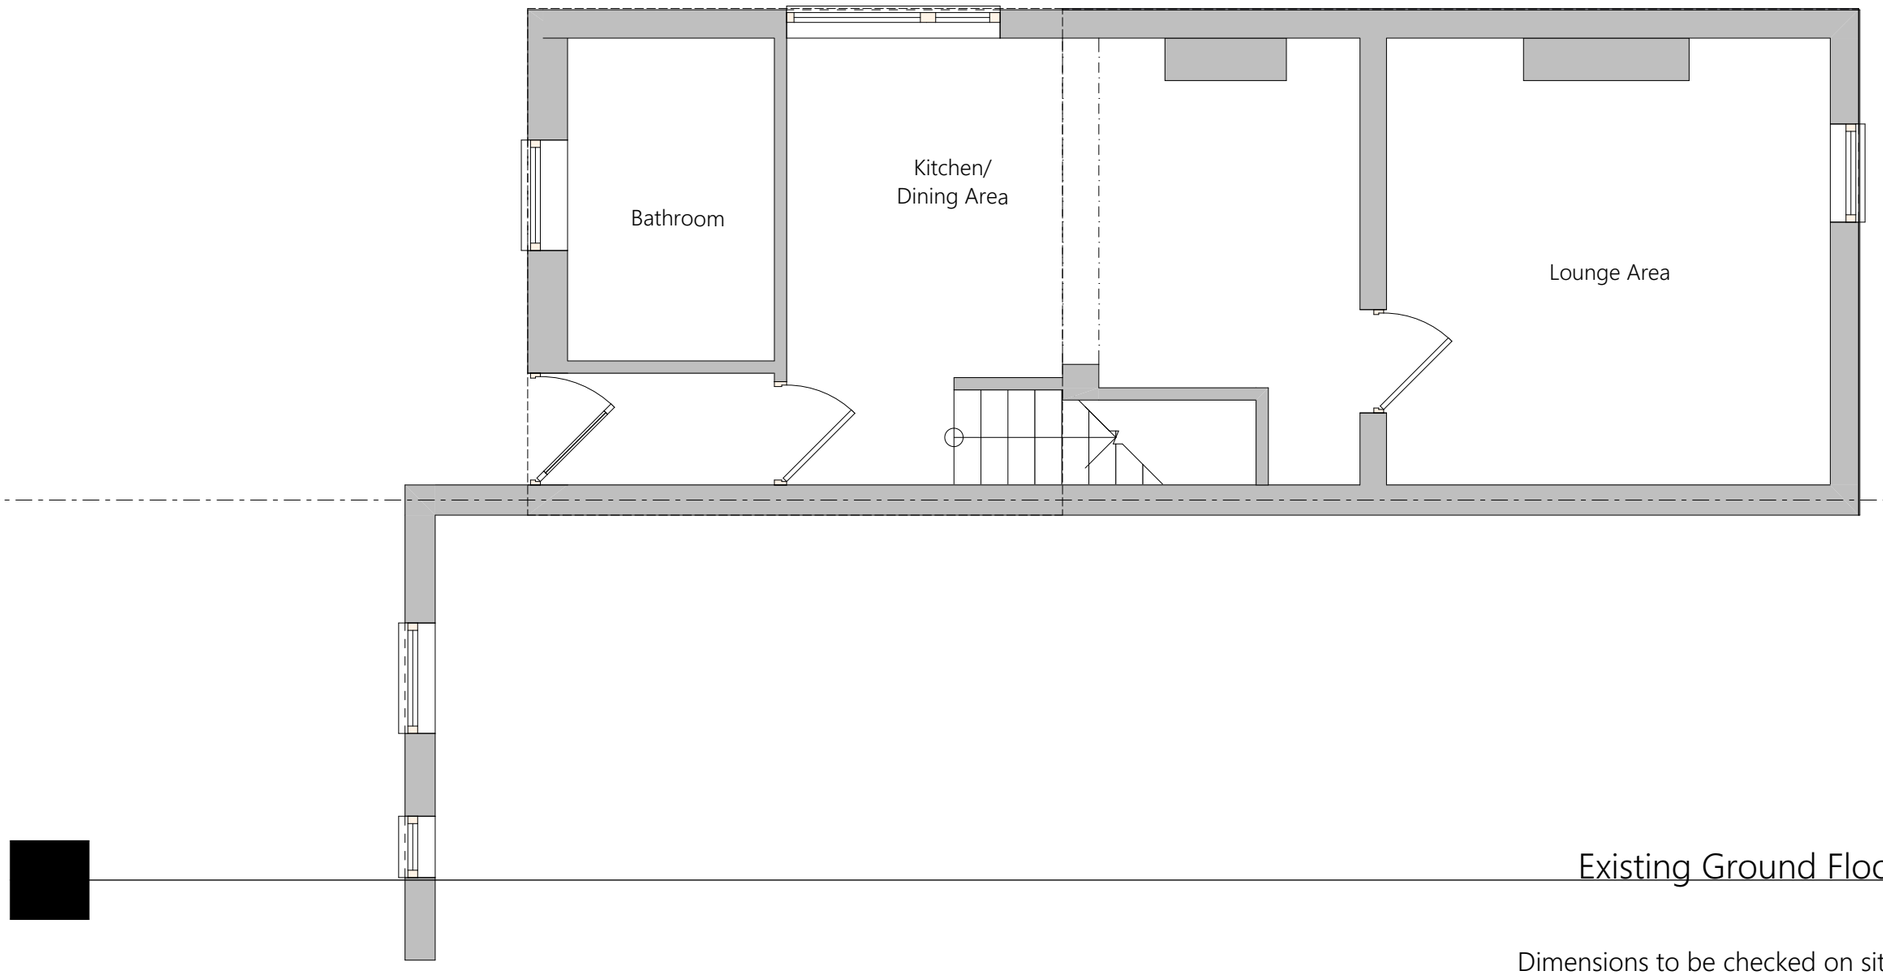

BOUNDARY LINE

Existing Ground Floor Plan
1:50

Dimensions to be checked on site by builder.