Practical Foundations

CLIENT:
Chloe Walls

ADDRESS:
Tea Rose Cottage, Gedney Drove end, Spalding, PE12 9PD

DATE:
20/07/2024


DRAWING SHEET SIZE:
A3


DRAWING NUMBER:
5

REVISION: B
24/07/2024
#Revision By

This drawing is confidential and is property of Practical Foundations.
© Copyright

All dims. are in milimeters unless otherwise stated.

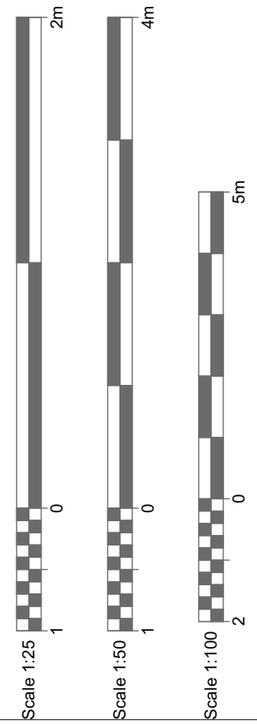

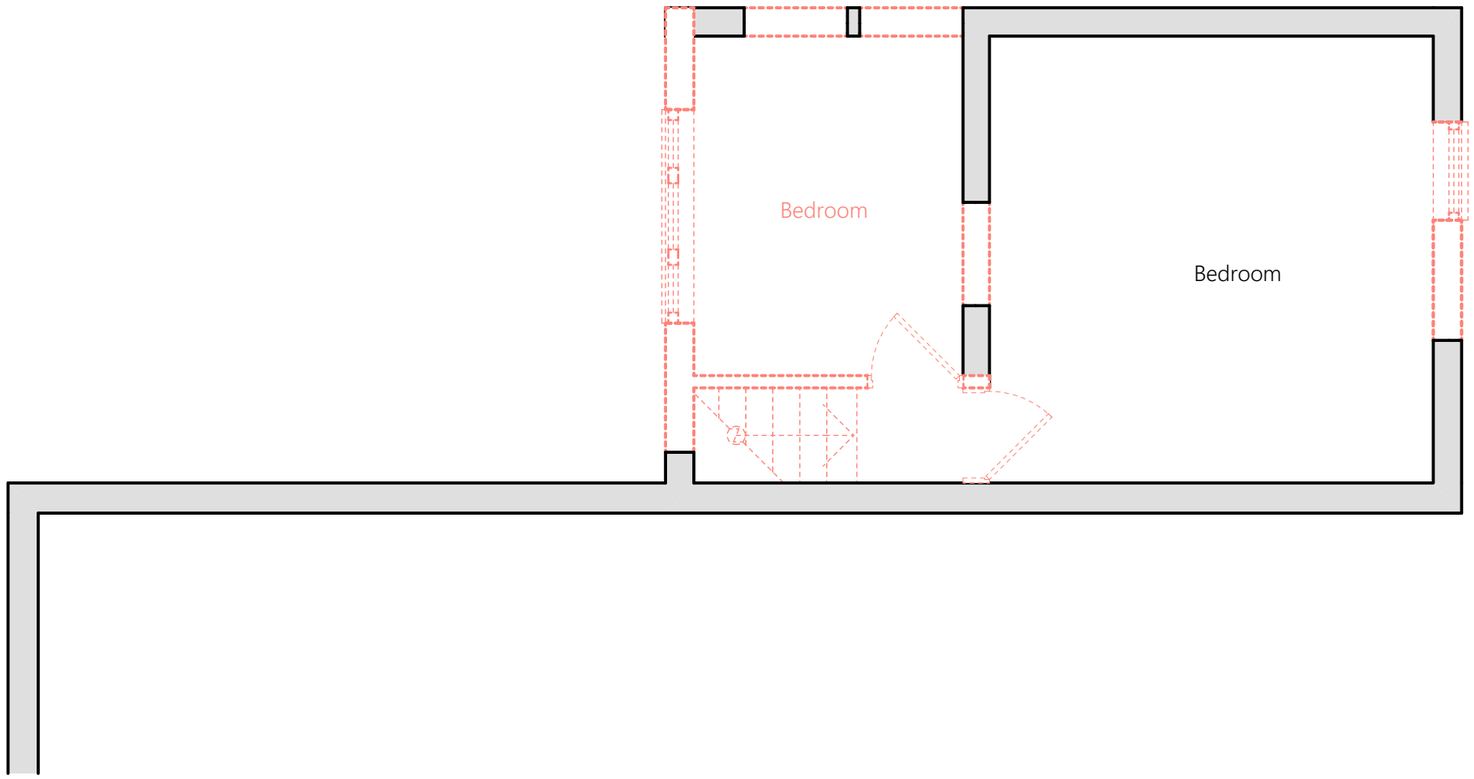

Demolished First Floor Plan
1:50

Dimensions to be checked on site by builder.