


Proposed Site Plan 1:1250

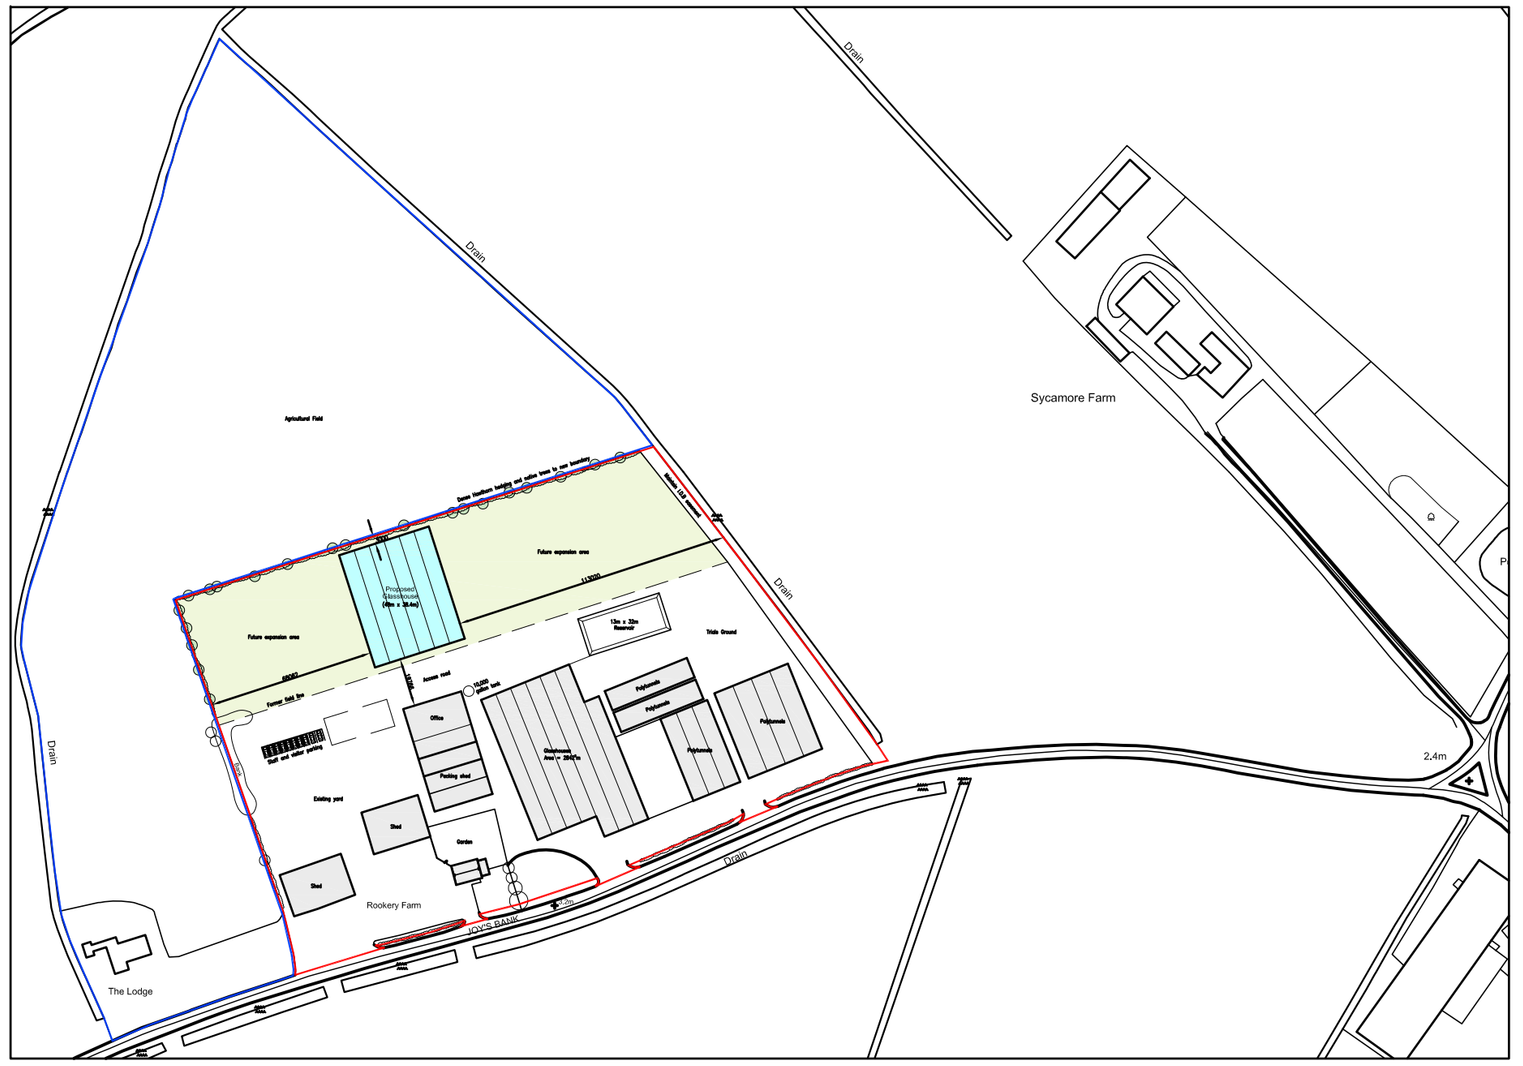

Location Plan 1:2500

N

Peter Humphrey Associates Ltd.
ARCHITECTURAL DESIGN AND BUILDING

PROJECT
PROPOSED GLASSHOUSE

SITE
ROOKERY FARM
JOYS BANK
HOLBEACH ST JOHNS
SPALDING
PE12 8SG

DRAWING
PROPOSED SITE PLAN

CLIENT
Mr D Robinson

DATE July 2014 SCALE As Shown JOB No. 5157/01

DO NOT SCALE FROM THIS DRAWING

COPYRIGHT: THIS DRAWING MUST NOT BE ISSUED, LOANED OR COPIED WITHOUT THE CONSENT OF PETER HUMPHREY ASSOCIATES

Peter Humphrey Associates
ARCHITECTURAL DESIGN AND BUILDING
TELEPHONE: 01945 466 966
FAX: 01945 466 433
E-MAIL: info@peterhumphrey.co.uk
30 OLD MARKET WISBECH CAMBS PE13 1NB

Fenland District Council
Building Design Awards
Building Excellence in Fenland
Category Winner 08,09,10
Overall Winner 2010