
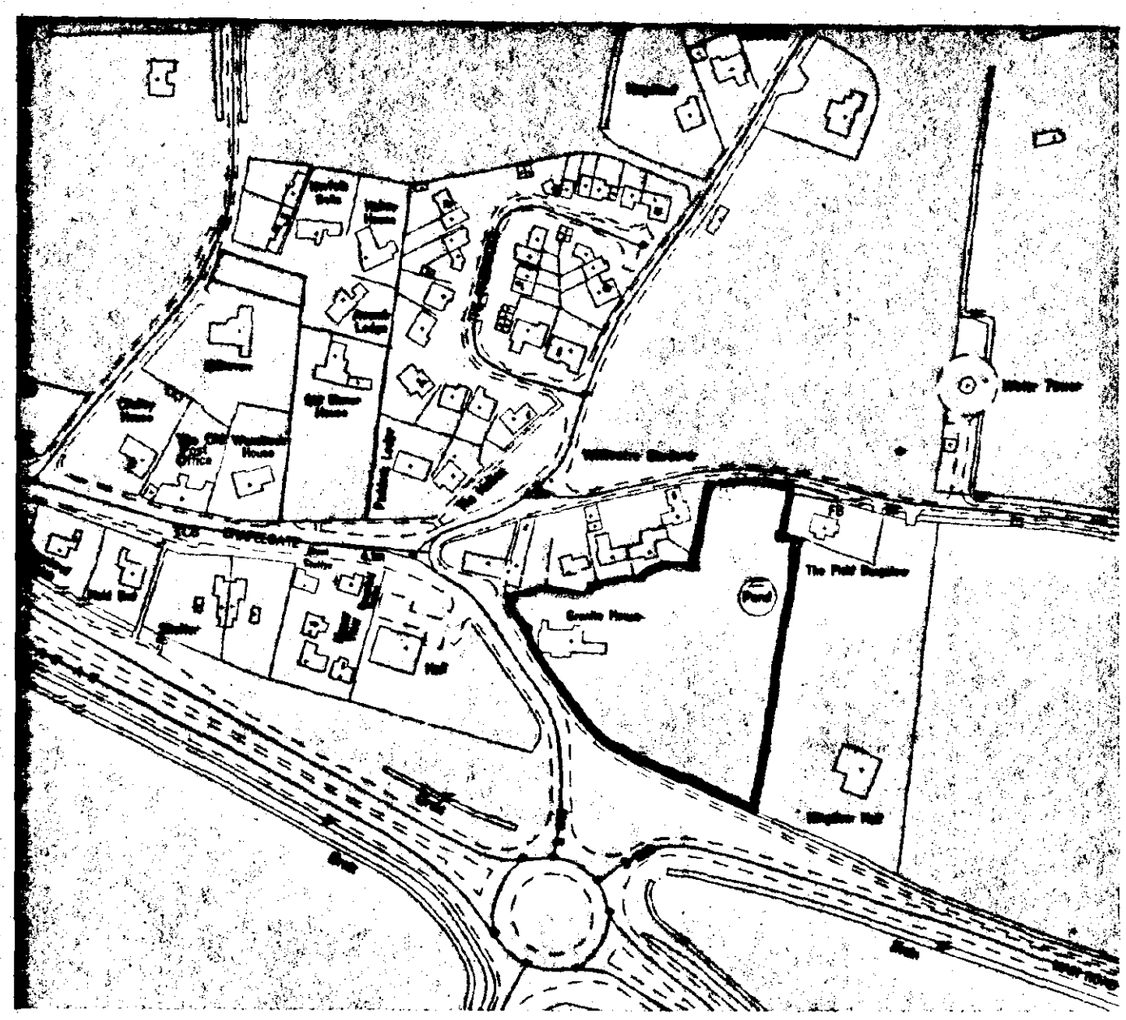


SITE PLAN 1 2500

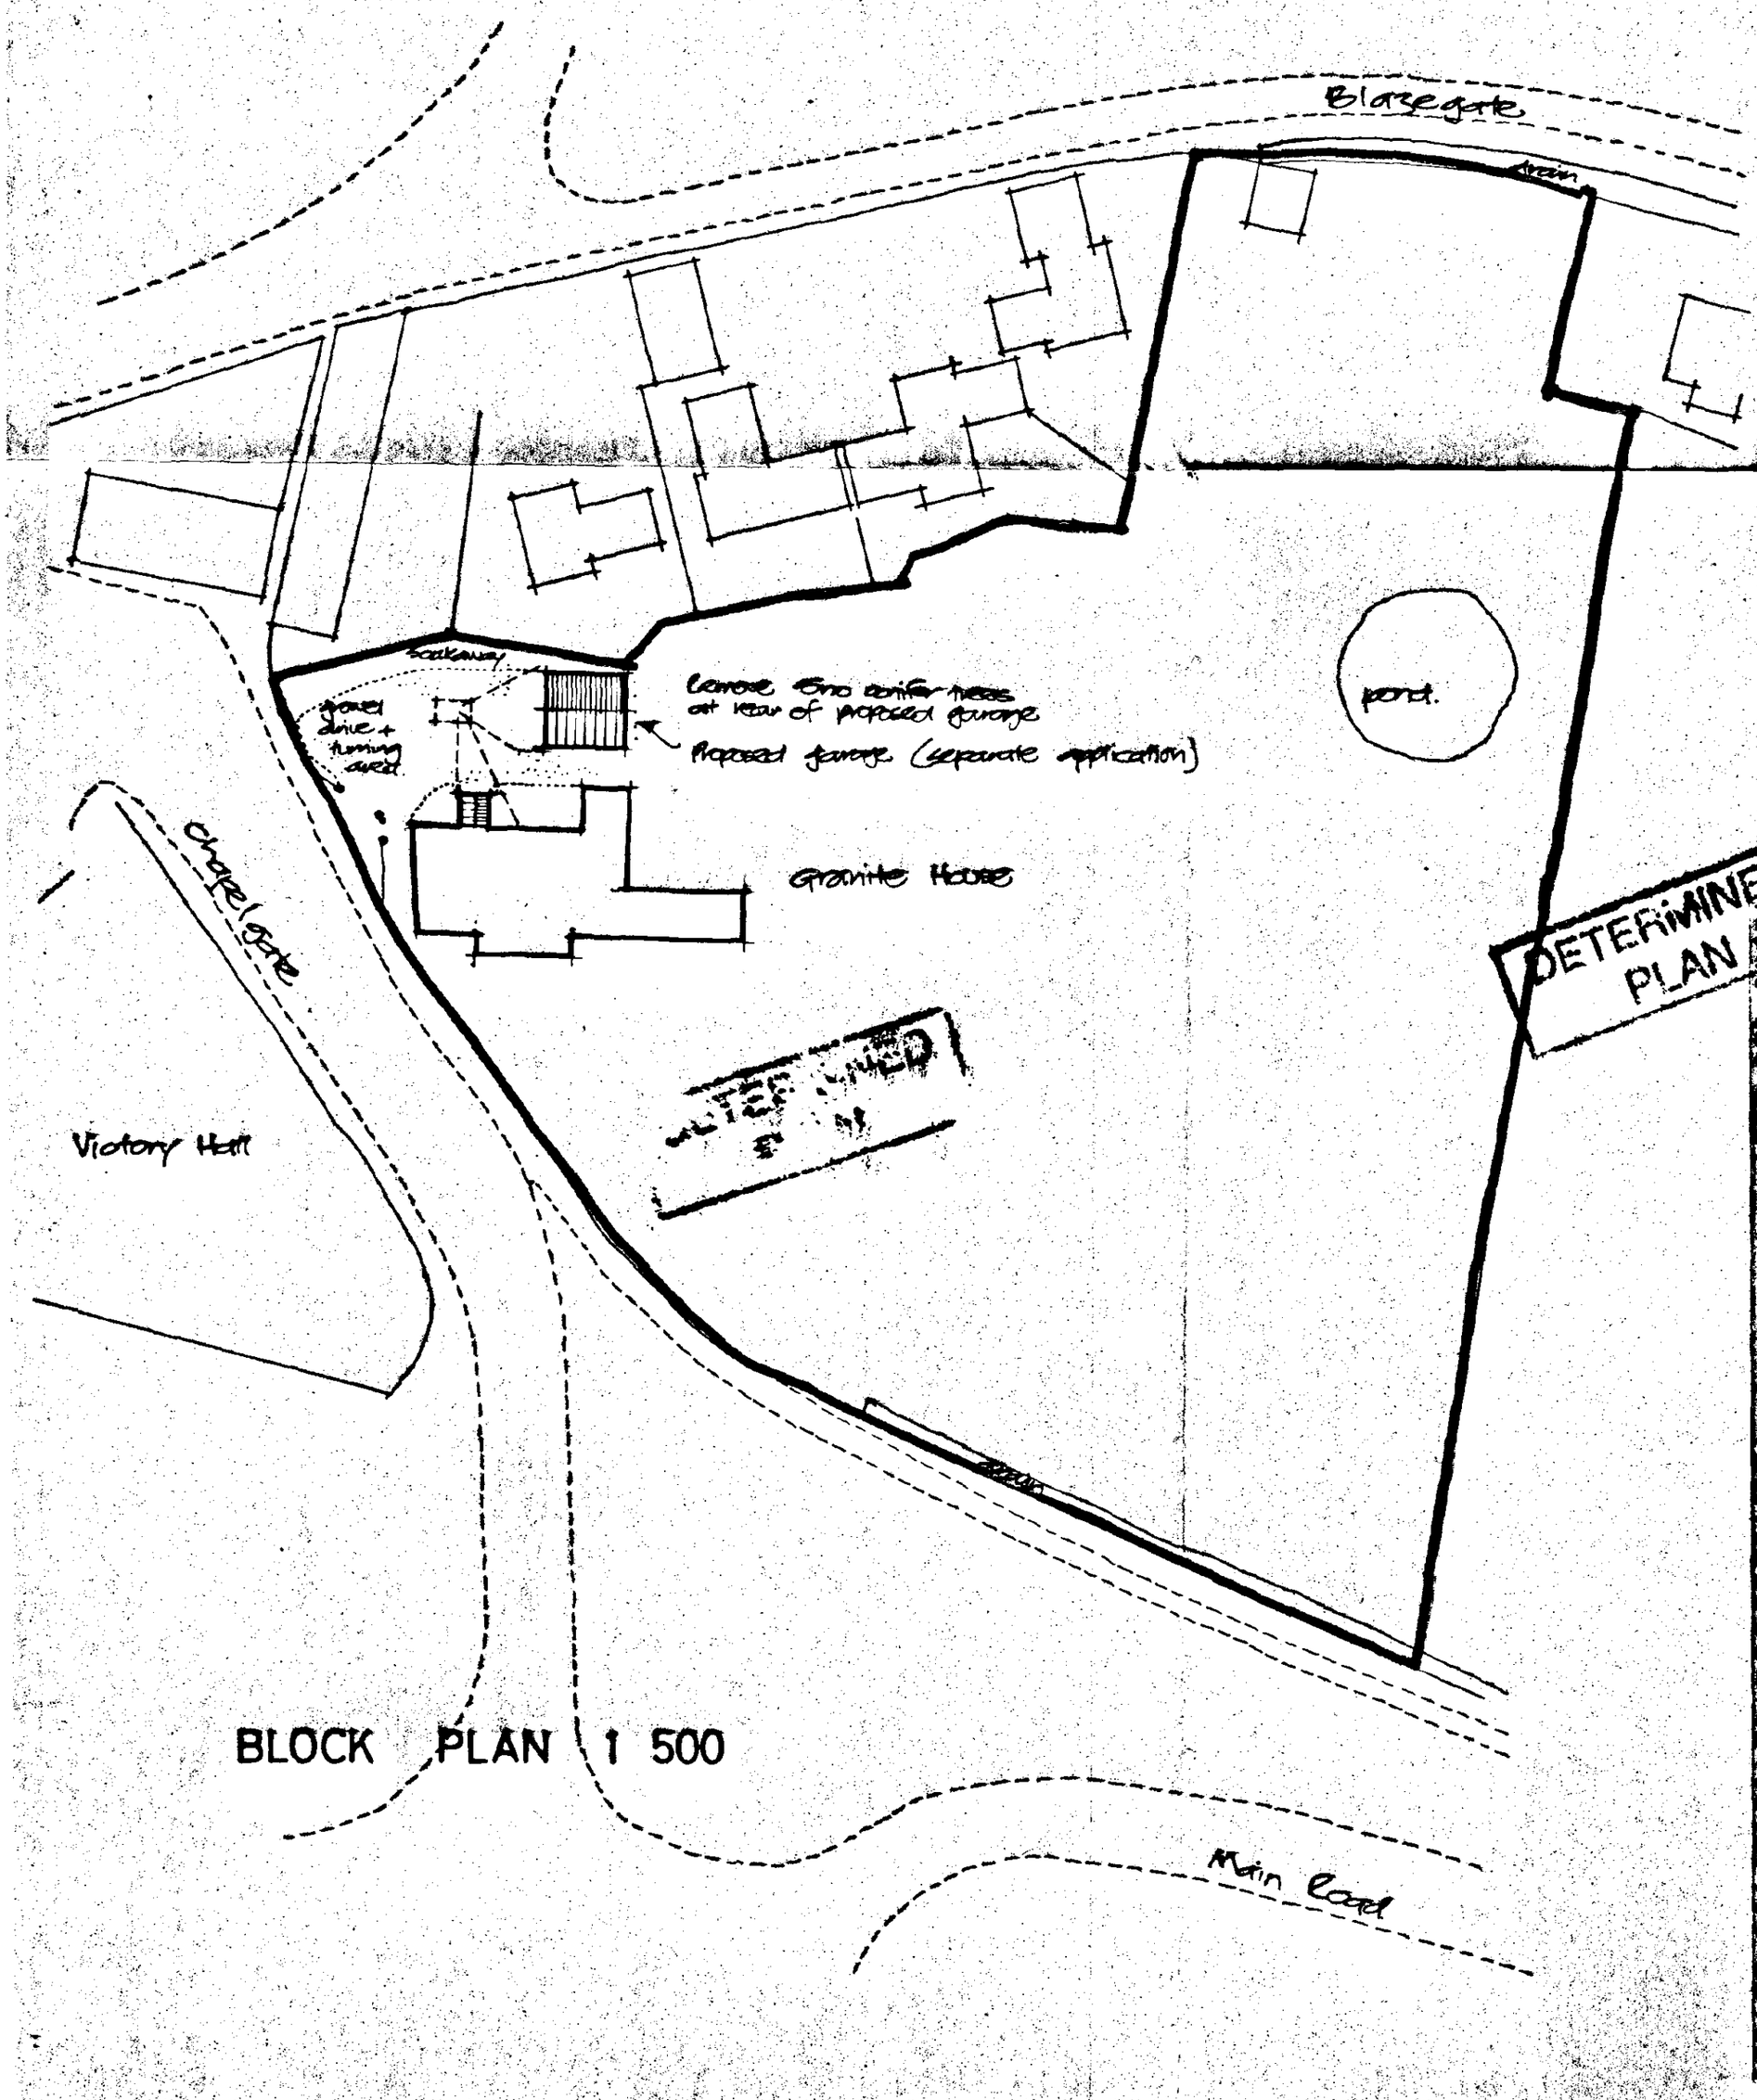

BLOCK PLAN 1 500

REPRODUCED FROM THE ORDNANCE SURVEY 1:2500 SCALE MAP WITH THE PERMISSION OF THE CONTROLLER OF HER MAJESTY'S STATIONERY OFFICE
CROWN COPYRIGHT RESERVED

ALL DIMENSIONS TO BE CHECKED ON SITE BY BUILDER AND ANY DISCREPANCIES REPORTED TO THE ARCHITECTURAL CONSULTANT IMMEDIATELY UPON DISCOVERY

THIS DRAWING IS THE COPYRIGHT OF L A BUILDING DESIGN AND MAY NOT BE COPIED OR REPRODUCED IN ANY FORM WITHOUT EXPRESS CONSENT

L. A. BUILDING DESIGN
Architectural and Surveying Practice

85 Hannam Boulevard
Spalding
Lincolnshire
PE11 1LB

Tel/Fax (01775) 711437

Peter S. Lithgow MCIOB MBIAT
Member of the Chartered Institute of Building and
Member of the British Institute of Architectural Technologists

project
PROPOSED WORKS AT
GRANITE HOUSE
CHAPELGATE
SEDNEY
SPALDING
LINCOLNSHIRE

client
MR S PEERS

drawing
BLOCK PLAN AND SITE PLAN


scale
1:500 & 1:2500

date
APRIL 98


job no
98/19

dwg no revisions
01


E L E V A T I O N S

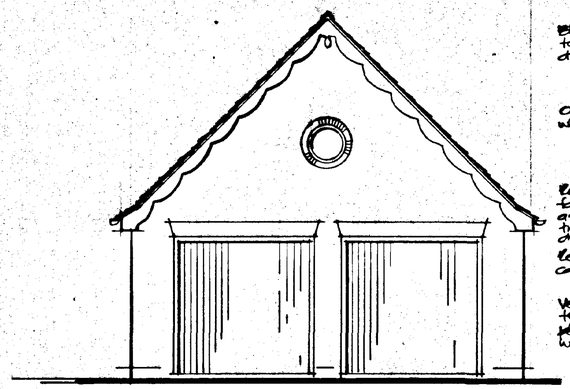


FRONT

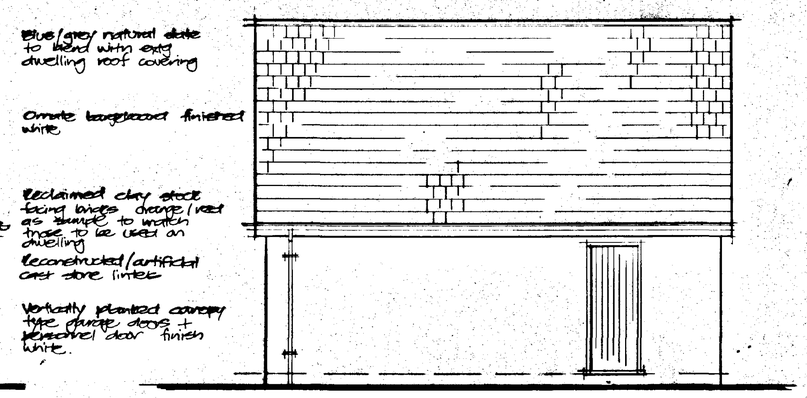


SIDE

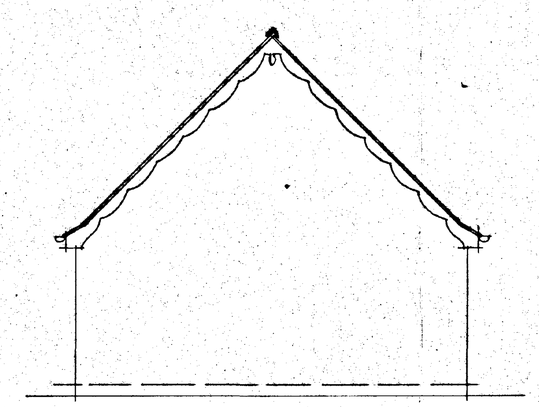

REAR

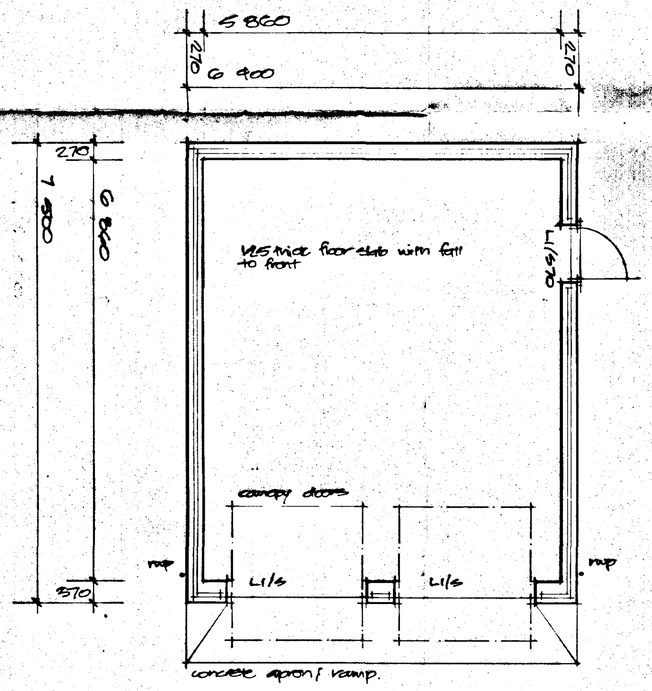

PLAN

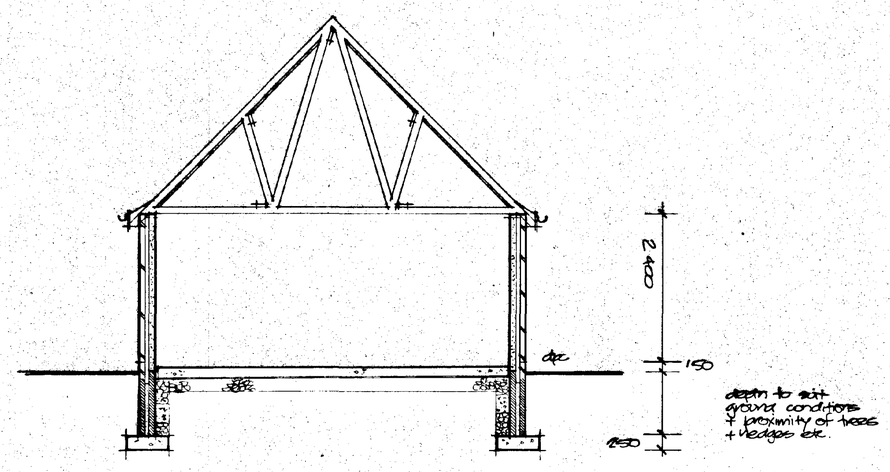

SECTION

DETERMINED PLAN

SOUTH HOLLAND DC
HOUSING & PLANNING
07 JUL 1998
Ref: 0697/98

DRAWING TO BE READ IN CONJUNCTION WITH SEPARATE BUILDING REGULATIONS SPECIFICATION NOTES DOCUMENT

ALL DIMENSIONS TO BE CHECKED ON SITE BY BUILDER AND ANY DISCREPANCIES REPORTED TO THE ARCHITECTURAL CONSULTANT IMMEDIATELY UPON DISCOVERY

THIS DRAWING IS THE COPYRIGHT OF L A BUILDING DESIGN AND MAY NOT BE COPIED OR REPRODUCED IN ANY FORM WITHOUT EXPRESS CONSENT

L. A. BUILDING DESIGN
Architectural and Surveying Practice
65 Hamnam Boulevard
Spalding
Lincolnshire
PE11 1LB
Tel/Fax (01775) 711437
Peter S. Lithgow MCIOB MBIAT
Member of the Chartered Institute of Building and Member of the British Institute of Architectural Technologists

project
PROPOSED WORKS AT
GRANITE HOUSE
CHAPELGATE
SEDNEY
SPALDING
LINCOLNSHIRE

client
MR S PEERS

drawing
PLAN, SECTION & ELEVATIONS FOR PROPOSED GARAGE

scale
1:50

date
APRIL 98

job no
0879

drg no
02

revisions