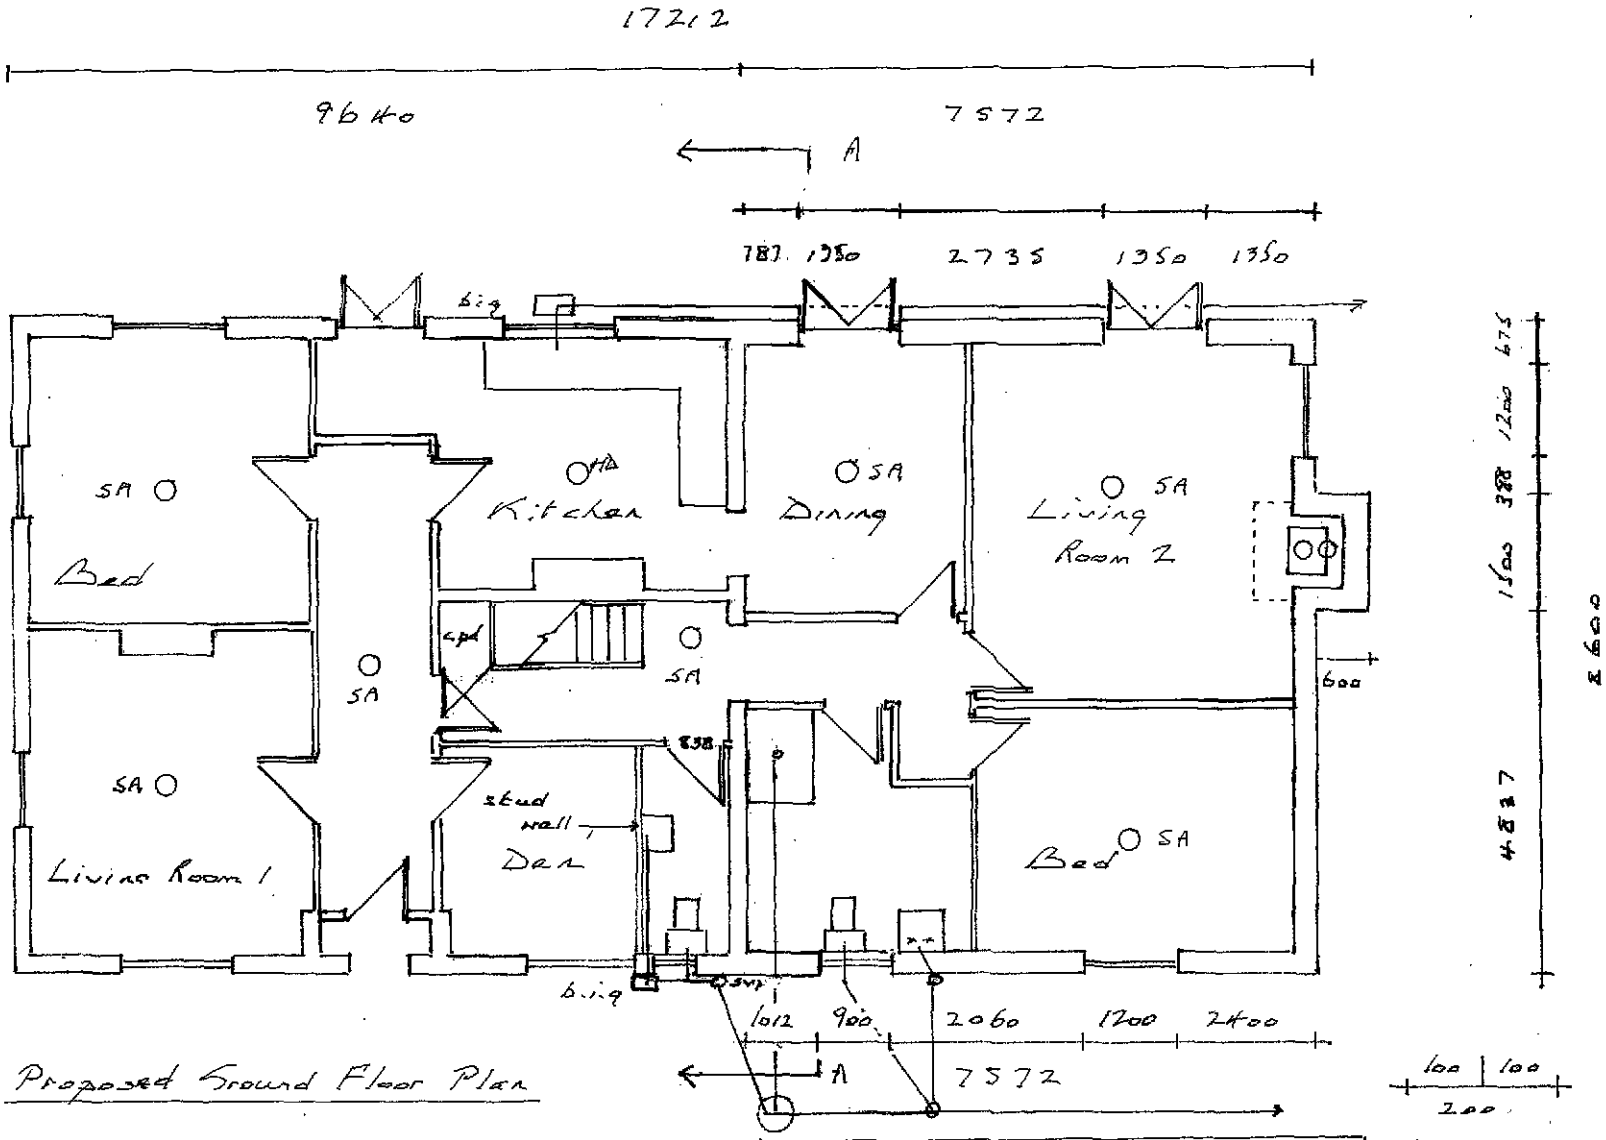


Proposed Ground Floor Plan

Ground & dpc levels unchanged

Cherry Tree Farm Sedney
Scale 1:100 Dwg No 4
7-2015 Drawn by: R. Lamby