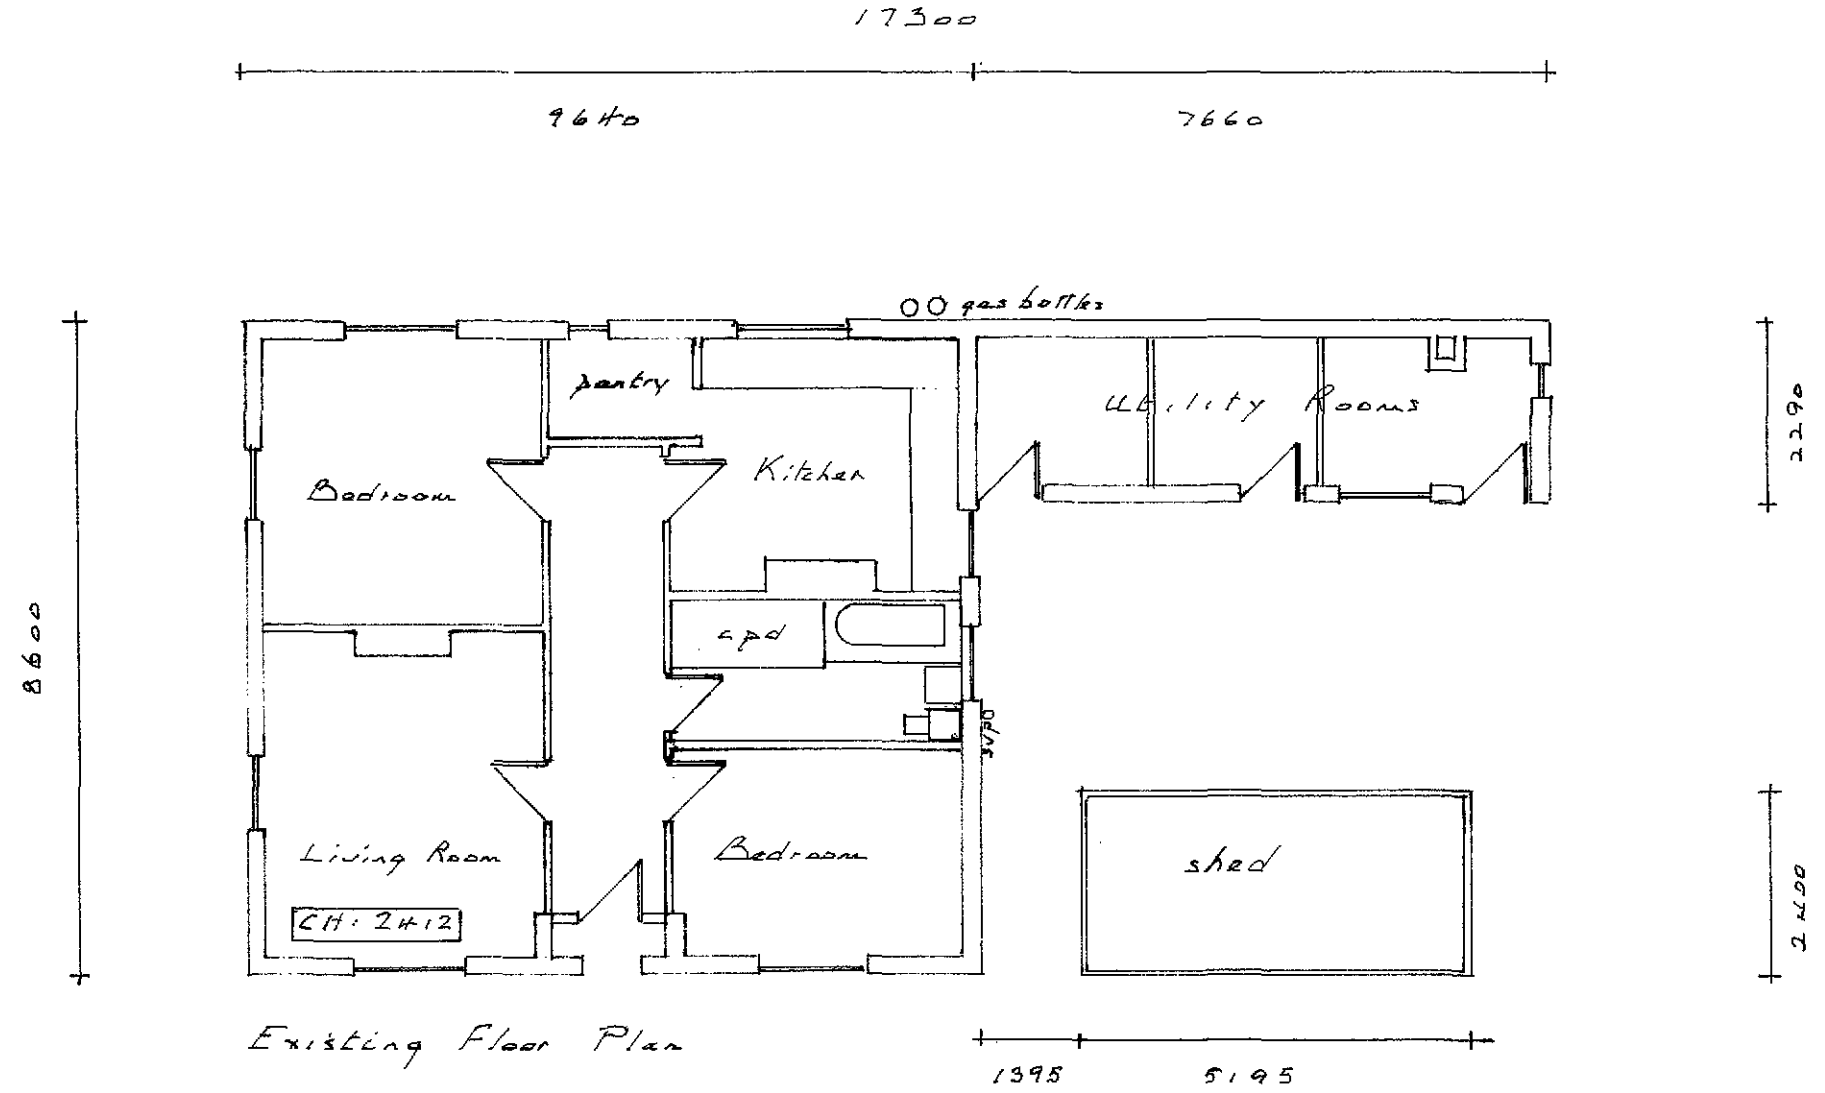


Existing Floor Plan

Cherry Tree Farm. Sedney
Scale 1:100 Dwg No. 3
7.2015. Drawn by R. Lamby