
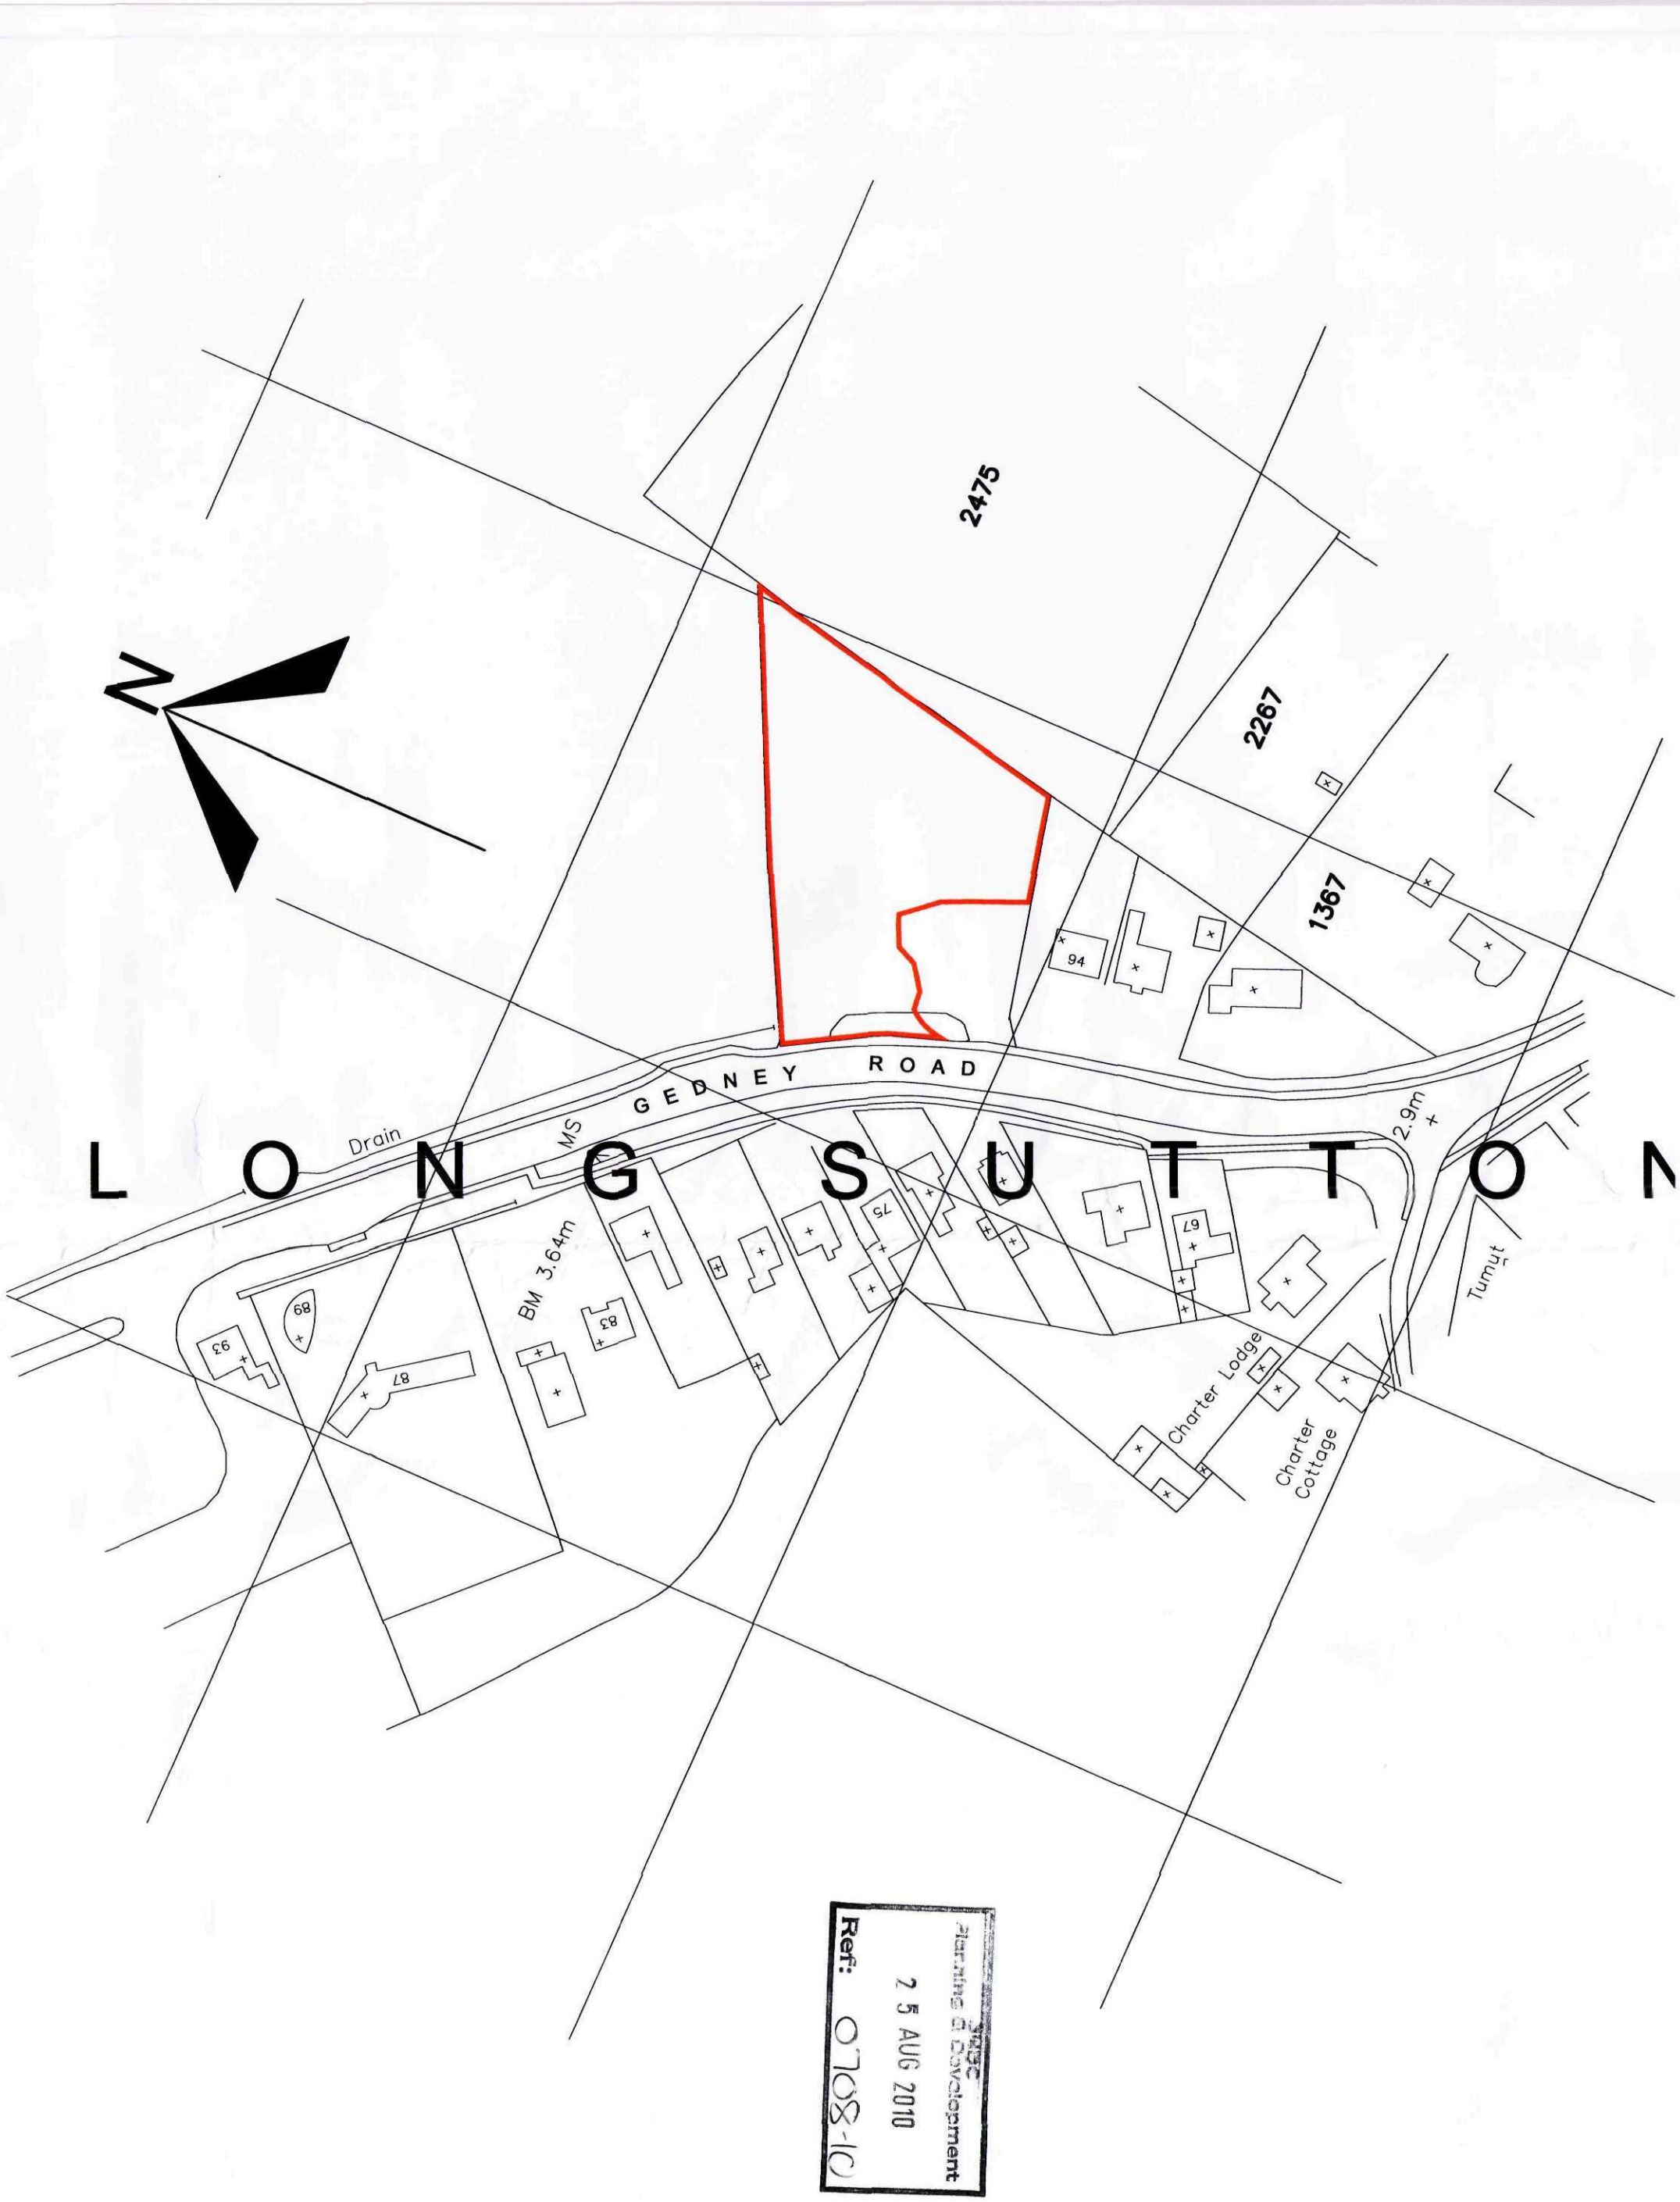



Planning & Development
25 AUG 2010
Ref: 0708-10

PROJECT: Carbon Neutral Business Zone			
CLIENT: SEArch Architects	SCALE: 1:1250 @ A3	LOCATION: Hoddins Way, Long Sutton, Spalding,	
DRAWING: Location Plan	DRAWING NO: 519.10	DRAWN: KB	DATE: 20.08.2010


SEARCH
9 Hoddins Way, Long Sutton, Spalding, Lincs. PE12 9JB
Tel: (01406) 364 646

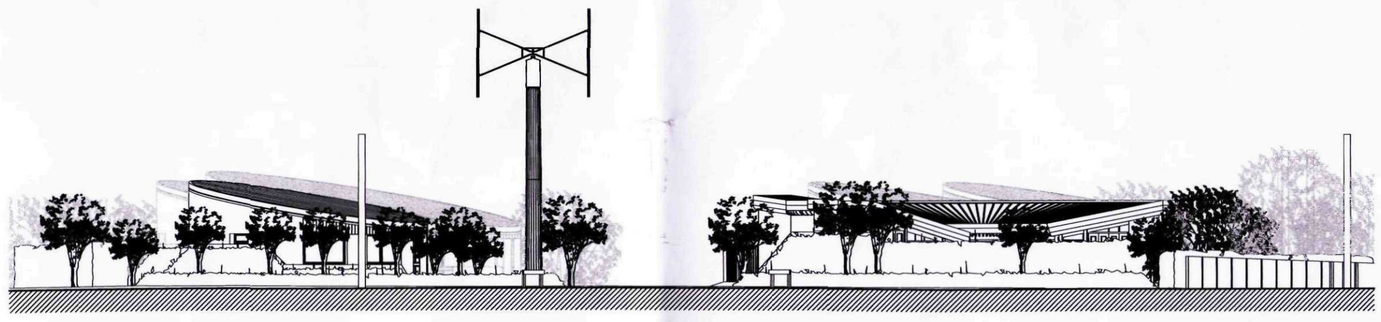


Sectional Elevation A-A

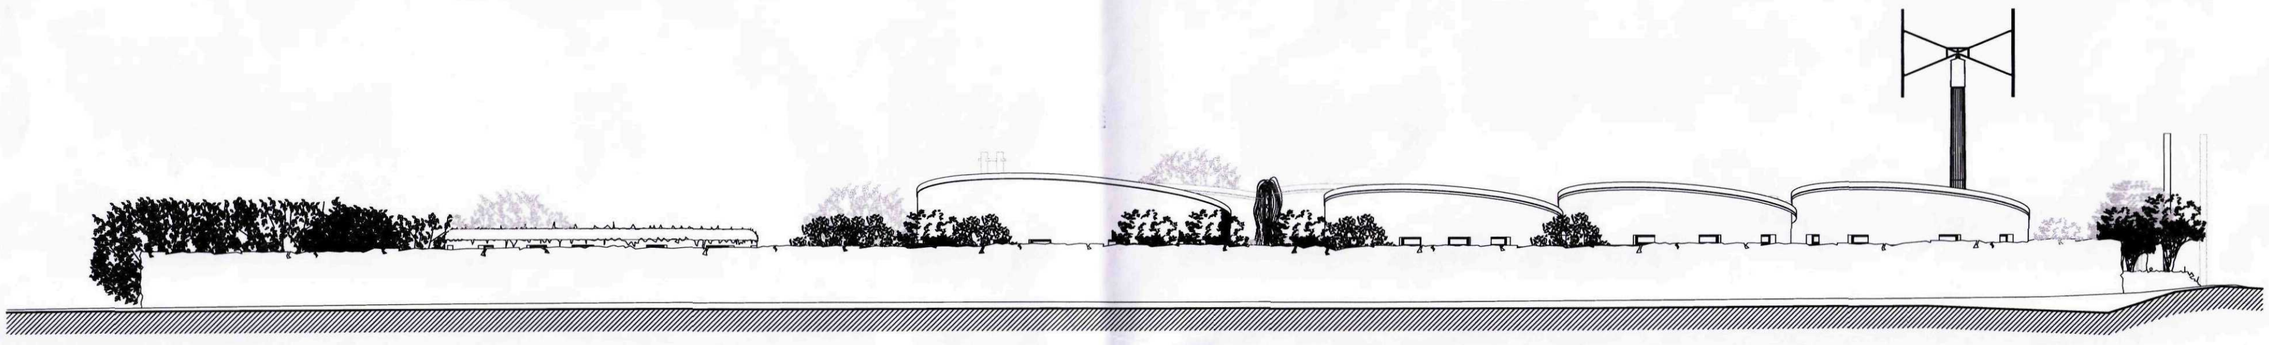


Sectional Elevation B-B

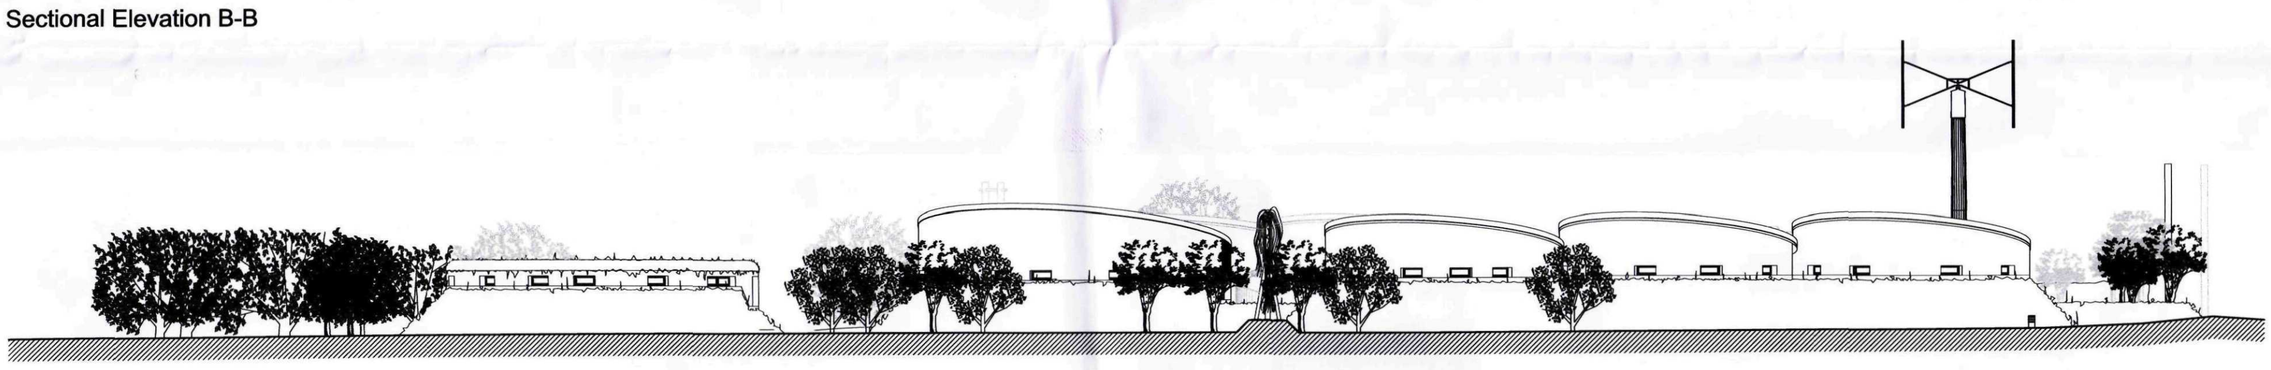


Sectional Elevation C-C

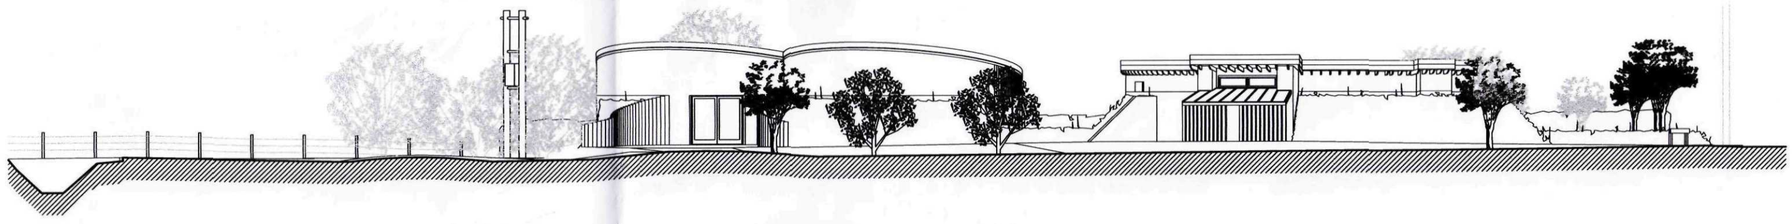


Sectional Elevation D-D

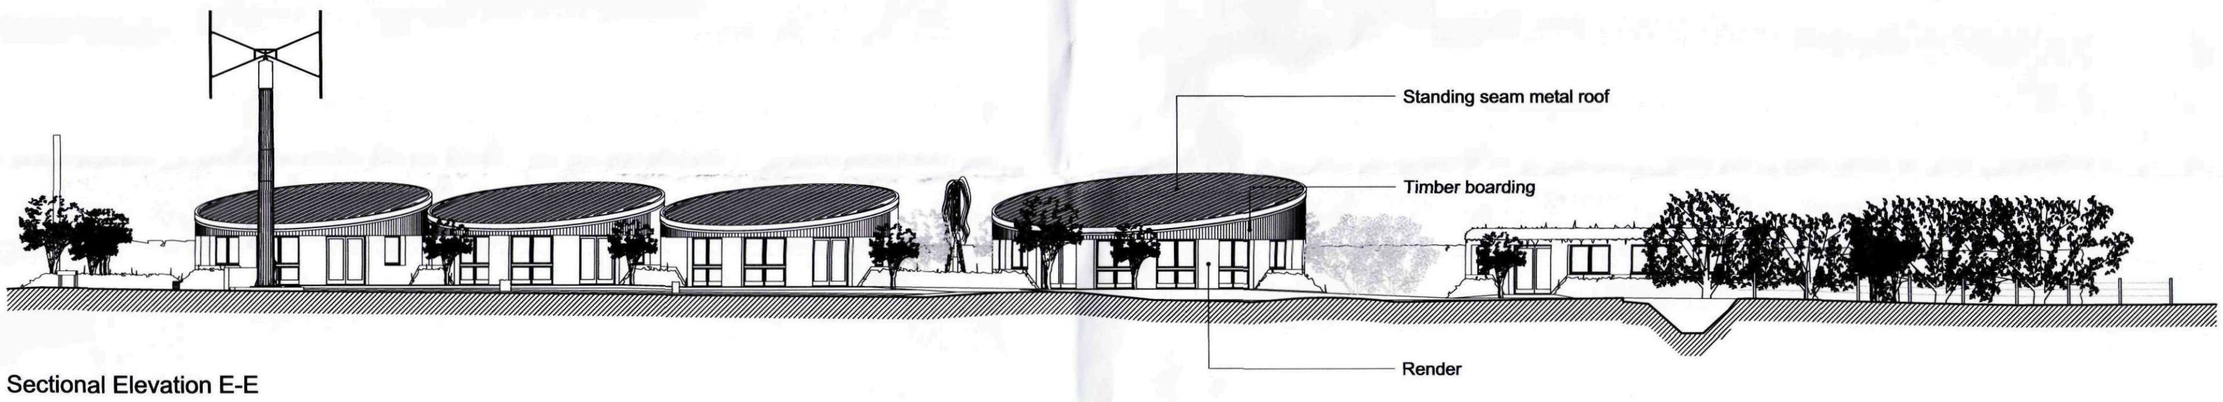


Sectional Elevation E-E

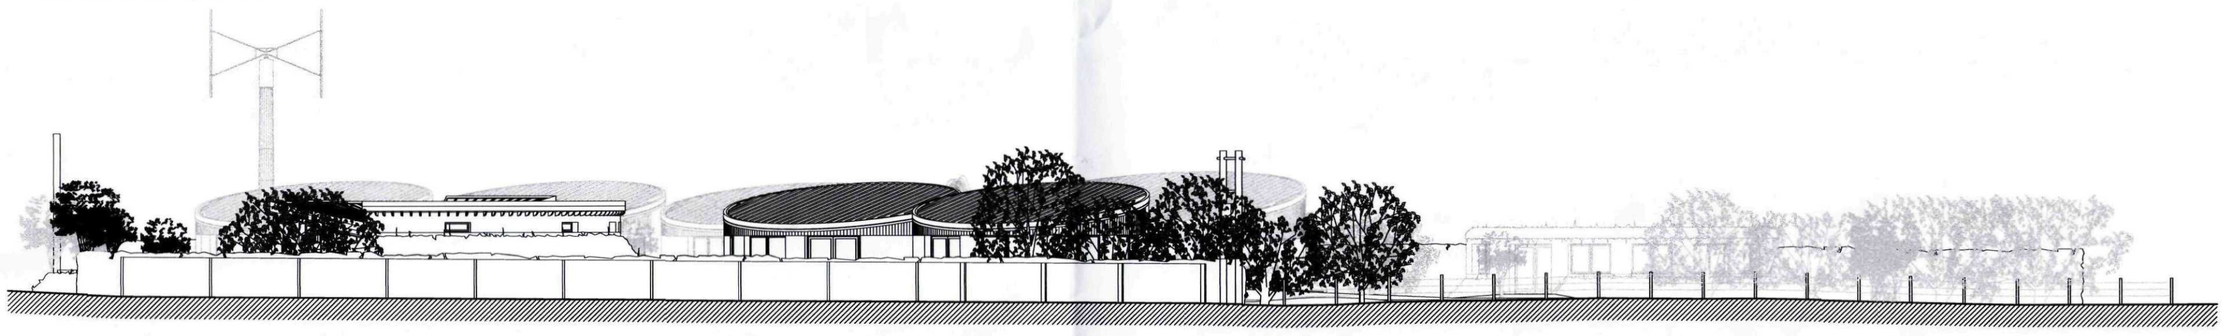

Sectional Elevation F-F

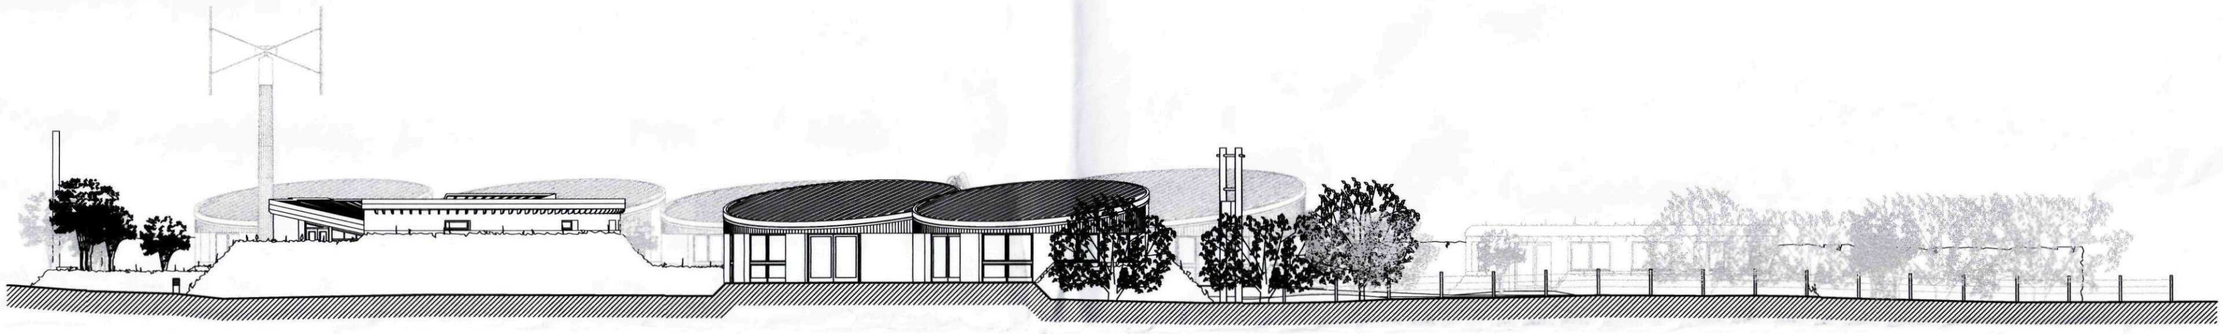

Sectional Elevation G-G

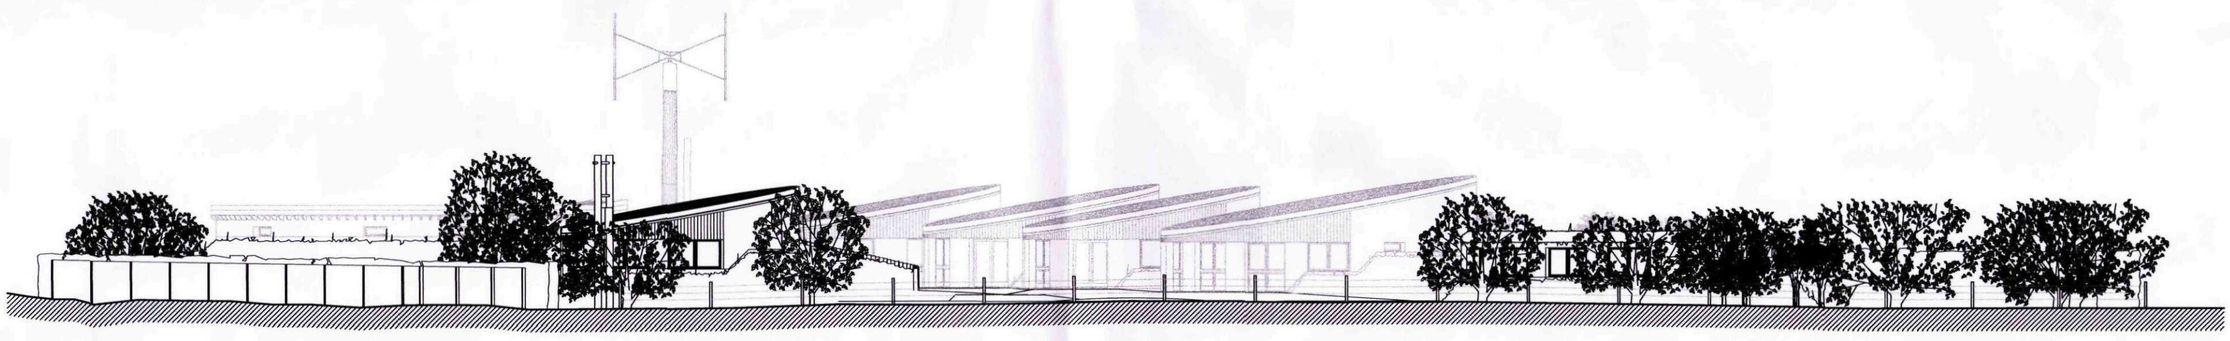

Sectional Elevation H-H

SHDC
Planning & Development
09 DEC 2010
Ref: 0708-10

DRAWING	A	Roof Amendments	26.11.10	JG	REVISION
Sectional Elevations					

DRAWING NO. 519.101.01

DRAWN KB CHECKED KB

DATE 16.08.2010

PROJECT
Carbon Neutral Business Zone

CLIENT
SEArch Architects

SCALE
1:200 @ A1

THIS DRAWING IS THE COPYRIGHT OF THE ARCHITECT AND IS NOT TO BE REPRODUCED WITHOUT PRIOR PERMISSION.

ALL DIMENSIONS AND PARTICULARS ARE TO BE CHECKED ON SITE BEFORE WORK COMMENCES. DO NOT SCALE OFF THIS DRAWING FOR CONSTRUCTION PURPOSES.

LOCATION
Hoddins Way, Long Sutton, Spalding, Lincs. PE12 9JB

SEARCH ARCHITECTS
SUSTAINABLE ECOLOGICAL ARCHITECTURE LTD

9 Hoddins Way, Long Sutton, Spalding, Lincs. PE12 9JB

Tel: (01406) 364 646
Fax: (01406) 364 471
molearch@searcharchitects.co.uk
www.searcharchitects.co.uk

SEArch Architects Office
9 Hoddins Way

Eco Office 4
7 Hoddins Way

Eco Office 3
5 Hoddins Way

Eco Office 2
3 Hoddins Way

Eco Office 1
1 Hoddins Way

Bin store

Cycle store

Eco Class
6 Hoddins Way

Eco Cafe
4 Hoddins Way

The Autonomous House
2 Hoddins Way
Planning Ref:H06/0866/06

94

75

GEDNEY ROAD

DRAWN KB	CHECKED KB	A	Roof Amendments	26.11.10	JR
DATE 16.08.2010	DRAWING NO. 519.101.02				
DRAWING Site Plan					

PROJECT
Carbon Neutral Business Zone

CLIENT
SEArch Architects

SCALE
1:200 @ A1

THIS DRAWING IS THE COPYRIGHT OF THE ARCHITECT AND IS NOT TO BE REPRODUCED WITHOUT PRIOR PERMISSION

ALL DIMENSIONS AND PARTICULARS ARE TO BE CHECKED ON SITE BEFORE WORK COMMENCES. DO NOT SCALE OFF THIS DRAWING FOR CONSTRUCTION PURPOSES

LOCATION
Hoddins Way, Long Sutton, Spalding, Lincs. PE12 9JB

SEARCH ARCHITECTS
SUSTAINABLE ECOLOGICAL ARCHITECTURE LTD

9 Hoddins Way, Long Sutton, Spalding, Lincs. PE12 9JB

Tel: (01406) 364 646
Fax: (01406) 364 471
molearch@searcharchitects.co.uk
www.searcharchitects.co.uk

SHDC
Planning & Development
09 DEC 2010
Ref: 0708-10