
SITE: GEDNEY
GRID REF: TF 41380 24470

PROPOSED ANTENNA SCHEDULE						
LINK No.	ANT. TYPE	LENGTH / DIAMETER	HEIGHT	BRG	CABLE TYPE	APPROX CABLE LENGTH
	DISH	Ø600	34.5m	155.01°		
	DISH	Ø600	34.5m	310.06°		

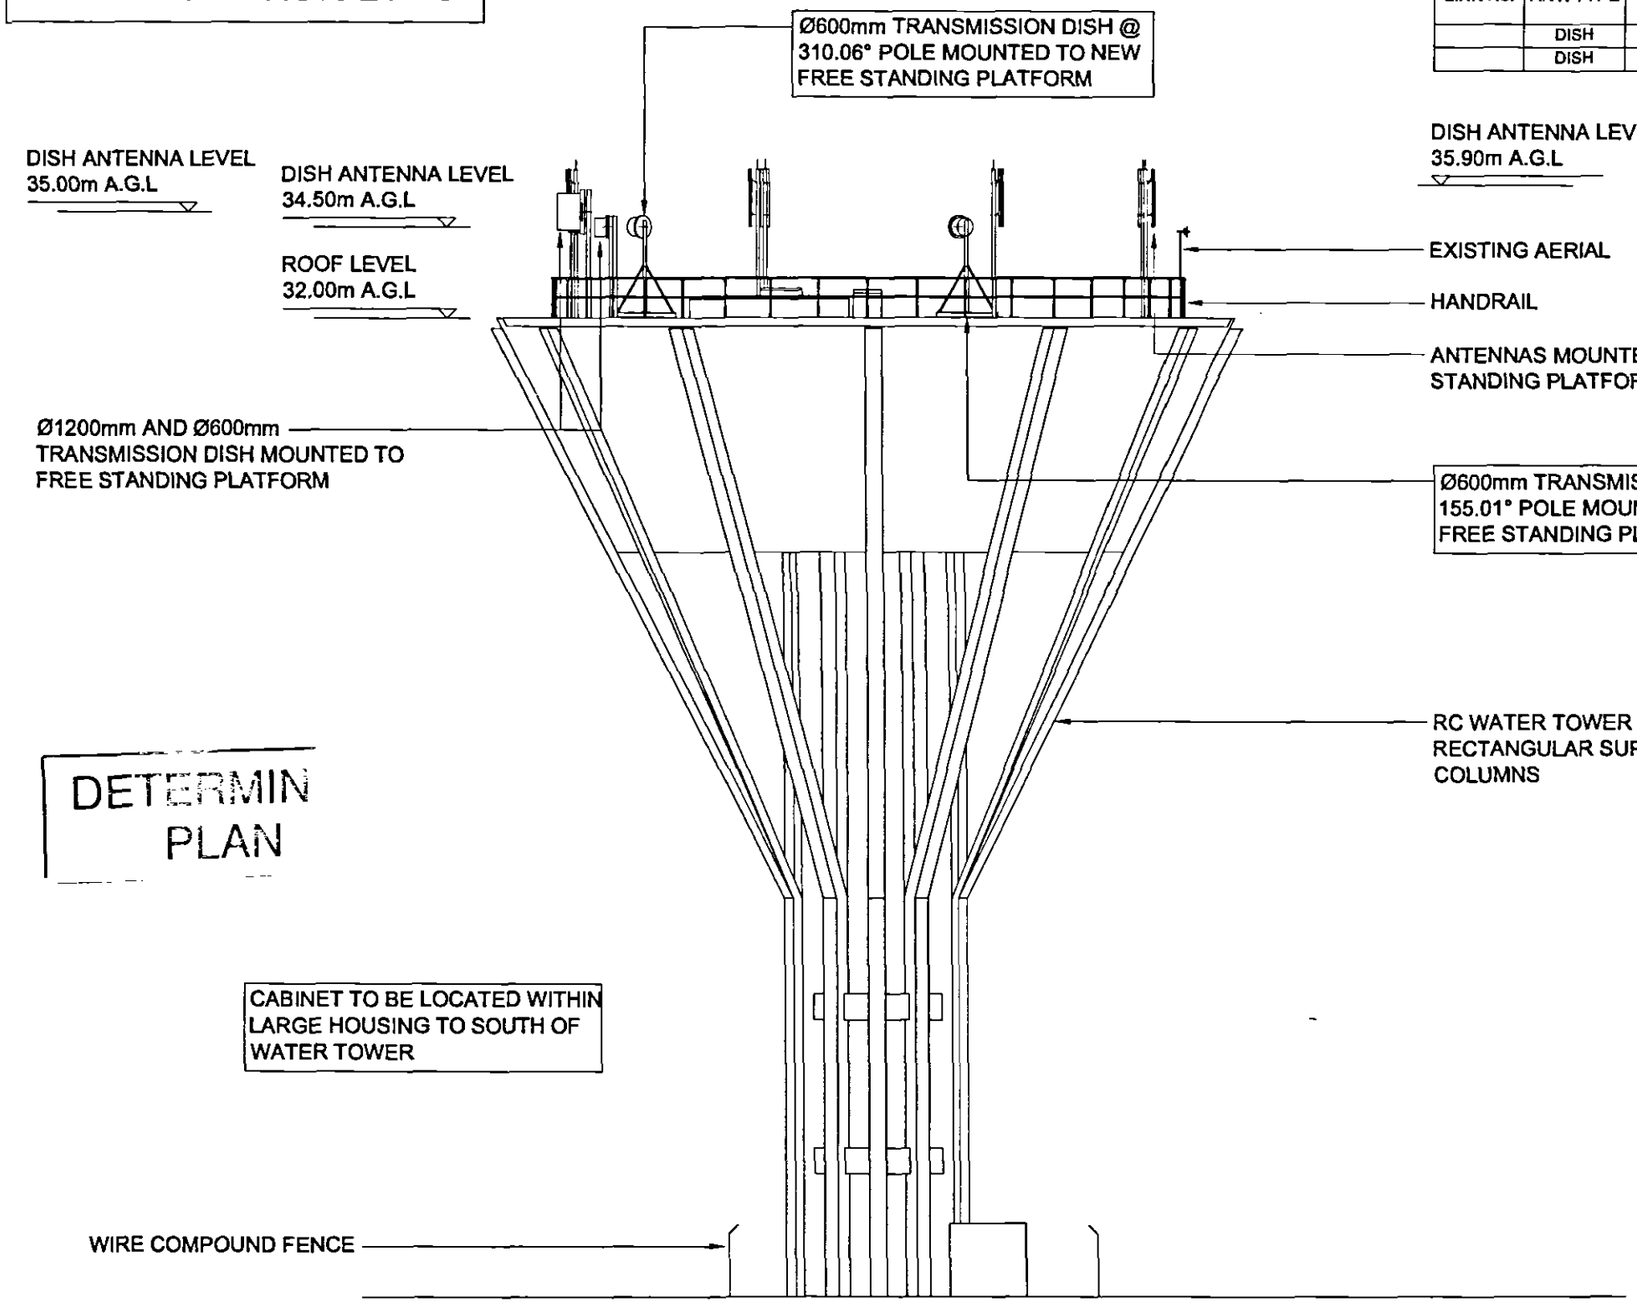

DETERMIN
PLAN

CABINET TO BE LOCATED WITHIN LARGE HOUSING TO SOUTH OF WATER TOWER

NORTH ELEVATION

ORIGINAL SIZE A3

DO NOT SCALE
IF IN DOUBT ASK

THE COPYRIGHT OF DRAWING DETAILS & PROPOSALS CONTAINED ON SHEET IN THIS DRAWING ARE VESTED IN FRANCIS & LEWIS INTERNATIONAL LTD & IS A SELECT NOT BE USED, COPIED OR DISCLOSED TO THIRD PARTIES WITHOUT THEIR PERMISSION IN WRITING. LICENSE(S) RESTRICTIONS APPLY
COPYRIGHT FRANCIS & LEWIS INTERNATIONAL LTD

NOTES:-

ALL BOXED TEXT = PROPOSED WORKS

THE CONTRACTOR IS RESPONSIBLE FOR THE LOCATION OF ANY EXISTING UNDERGROUND SERVICES PRIOR TO EXCAVATION FOR FEEDER ROUTING FROM EQUIPMENT CABINET TO ANTENNAS. ANY DAMAGE CAUSED TO SUCH IS THE RESPONSIBILITY OF THE CONTRACTOR.

SHDC
PLANNING & DEVELOPMENT
25 MAY 2006
Ref. 0732/06

ISSUE	DATE	MODIFICATION	CKD
A	20/03/06	FIRST ISSUE	MP

UNLESS OTHERWISE STATED
MATERIAL:
STEEL BS EN10025, 50D-1
FINISH:-
GALVANISED TO BS EN ISO 1461
DIMENSIONS - MILLIMETRES (MM)
TOLERANCES:-
AS PER F&L QA MANUAL

FLI
FRANCIS & LEWIS INTERNATIONAL LTD
WATERWELL DRIVE
WATERWELLS BUSINESS PARK
GLOUCESTER
GL2 4AA
TEL: +44 (0)1452 725566
FAX: +44 (0)1452 722244
Email: postmaster@fli.co.uk
Web Site: www.fli.co.uk

DATE: 20/03/06	SCALE: 1:200	F&L REF: 1660/133
DRN: MP	CKD: SH	APPD: PD

CUSTOMER: ANGLIAN WATER
ORDER No.:
TITLE: SITE REF: 133
SITE: GEDNEY WATER TOWER
ELEVATION
PLANNING DRAWING
DRG No. 1660/133/1 REV. A