
SITE: GEDNEY
GRID REF: TF 41380 24470

EXISTING EQUIPMENT		
QTY	DESCRIPTION	APPROX. HEIGHT
2	Ø600 DISH	34.5m
1	Ø1200 DISH	35.0m
6	GPS ANTENNA	35.9m

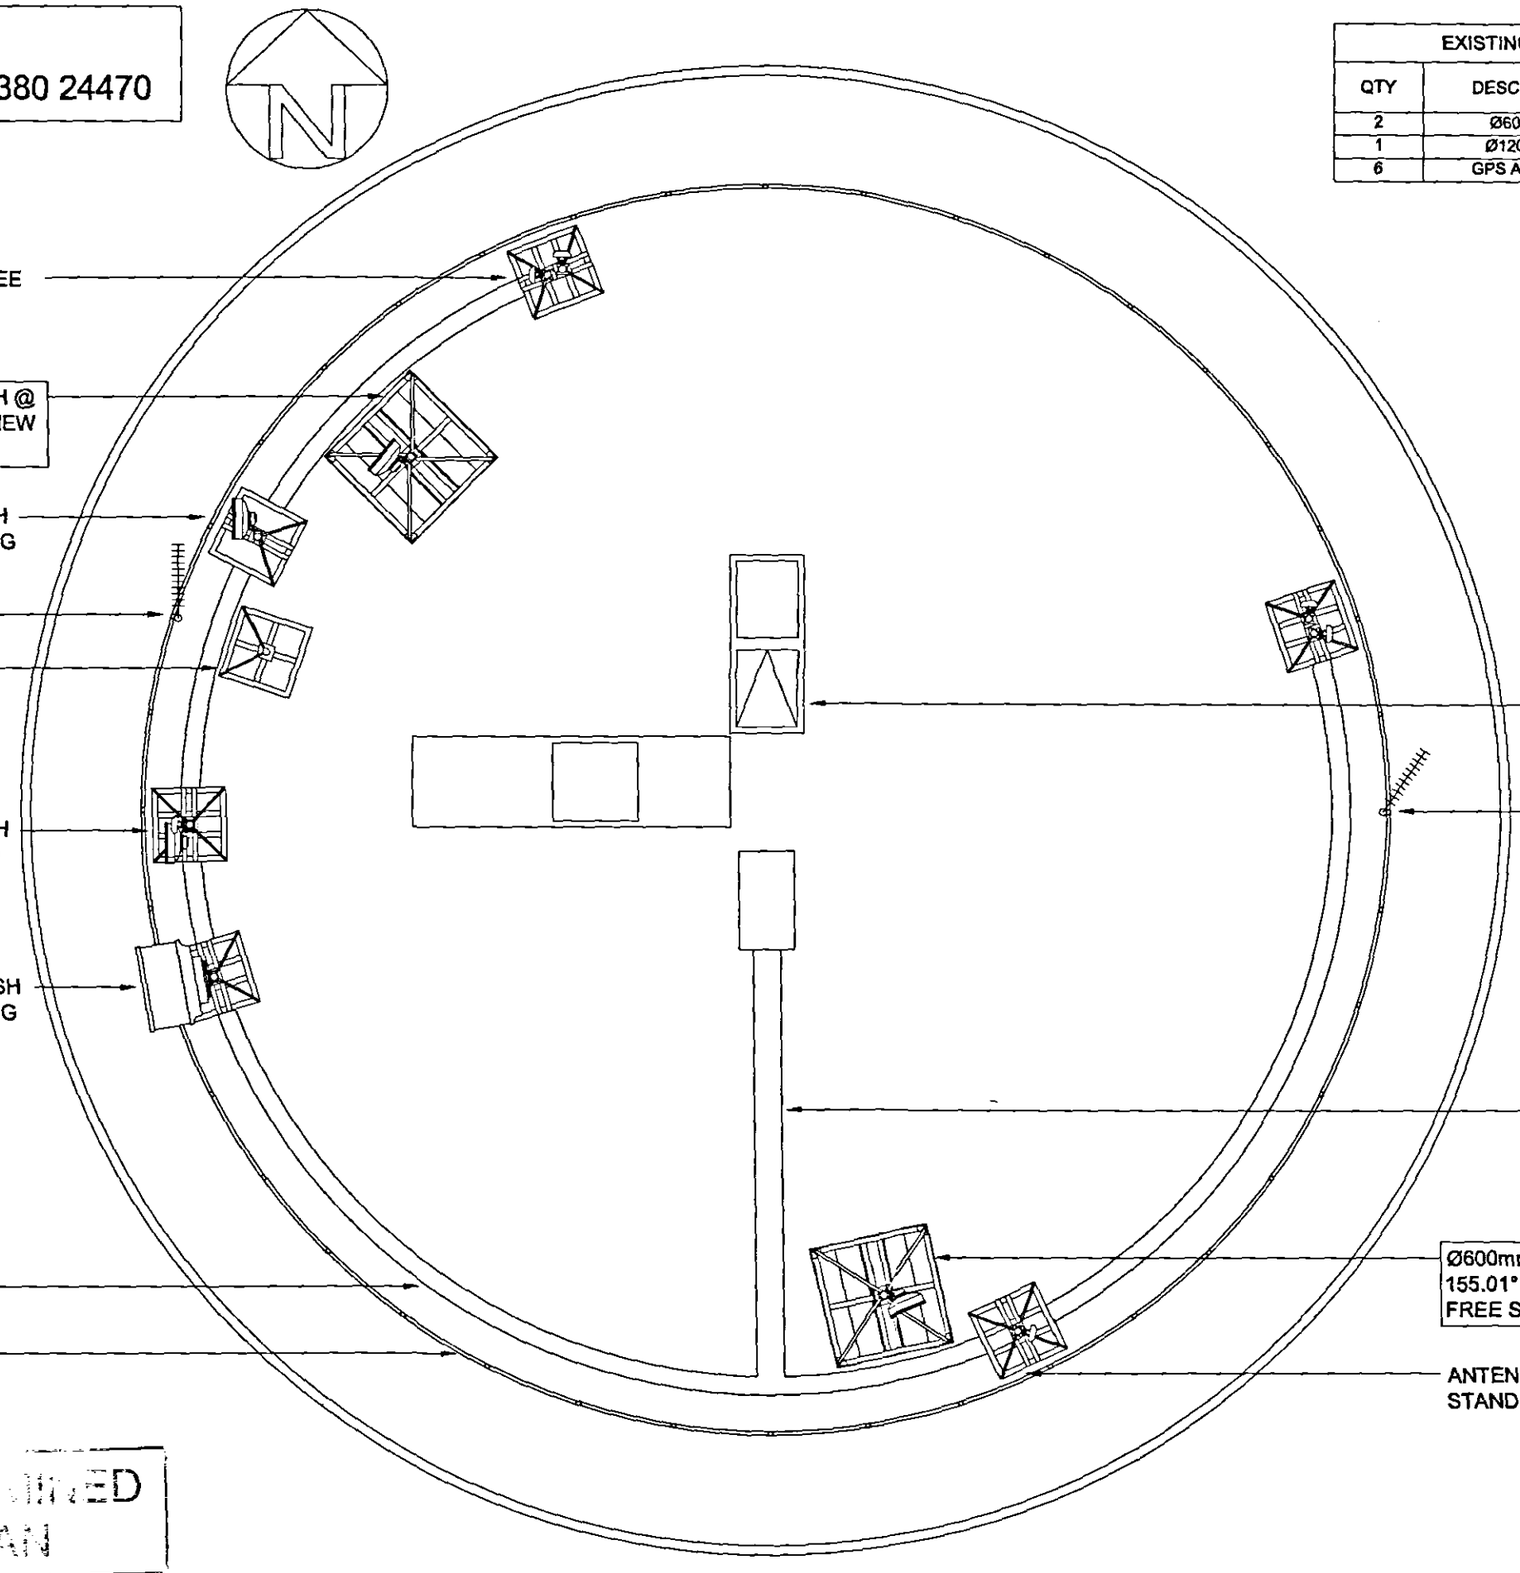

DETE[illegible]INED
PLAN

SITE PLAN

ORIGINAL SIZE A3

DO NOT SCALE
IF IN DOUBT ASK

NOTES:-

ALL BOXED TEXT = PROPOSED WORKS

THE CONTRACTOR IS RESPONSIBLE FOR THE LOCATION OF ANY EXISTING UNDERGROUND SERVICES PRIOR TO EXCAVATION FOR FEEDER ROUTING FROM EQUIPMENT CABINET TO ANTENNAS. ANY DAMAGE CAUSED TO SUCH IS THE RESPONSIBILITY OF THE CONTRACTOR.

SHDC
PLANNING & DEVELOPMENT
25 MAY 2006
Ref 0732/06

ISSUE	DATE	MODIFICATION	CKD
A	20/03/06	FIRST ISSUE	MP

UNLESS OTHERWISE STATED

FLI
FRANCIS & LEWIS INTERNATIONAL LTD
WATERWELL DRIVE
WATERWELLS BUSINESS PARK
GLOUCESTER
GL2 4AA

DATE: 20/03/06	SCALE: 1:100	F&L REF: 1660/133
DRN: MP	CKD: SH	APPD: PD

CUSTOMER ANGLIAN WATER

ORDER No.

TITLE SITE REF: 133
SITE: GEDNEY WATER TOWER
SITE PLAN
PLANNING DRAWING

DRG No. 1660/133/2 REV. A