

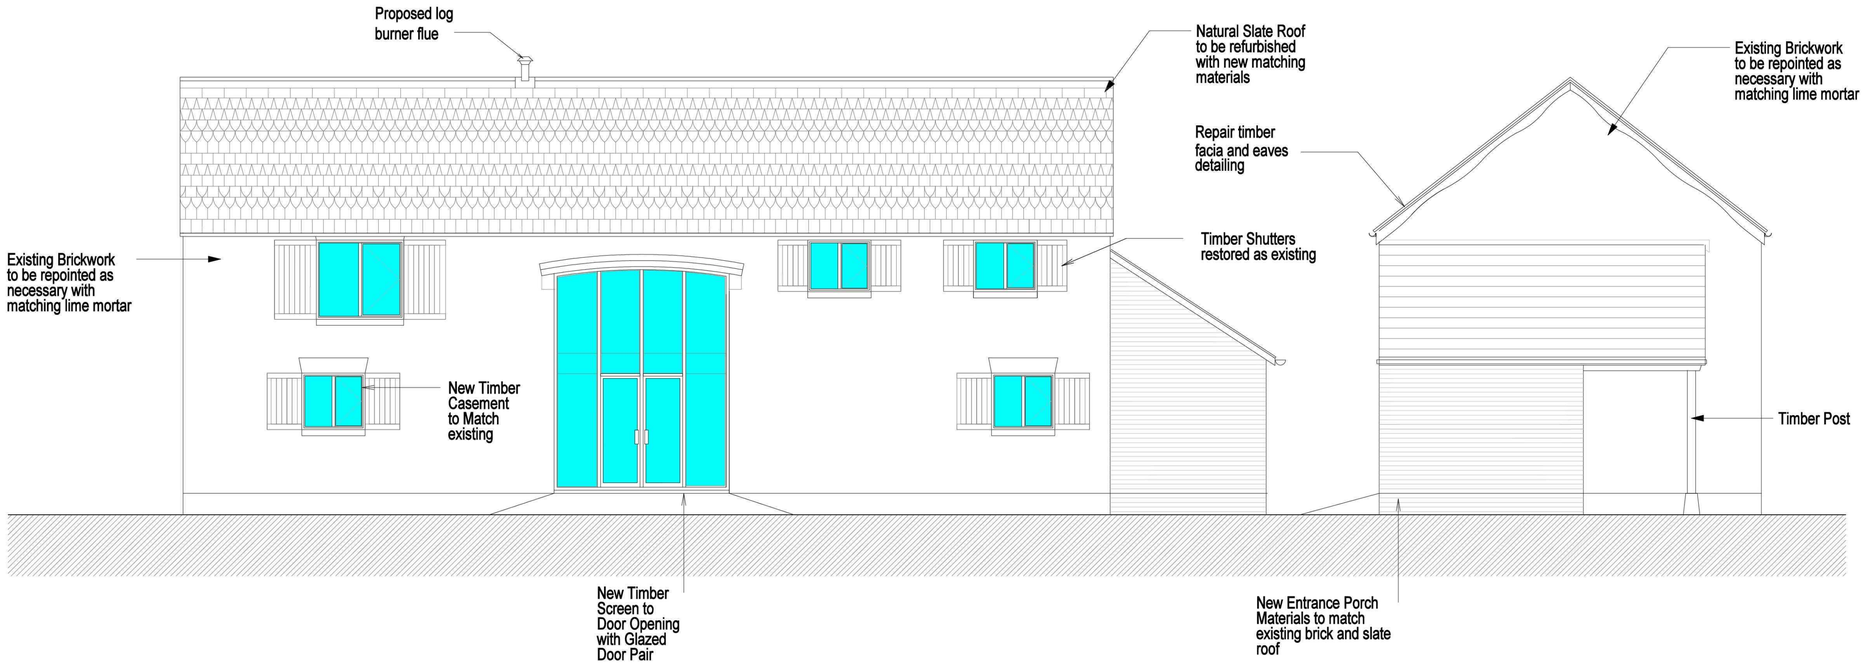


NORTH WEST ELEVATION

SOUTH WEST ELEVATION

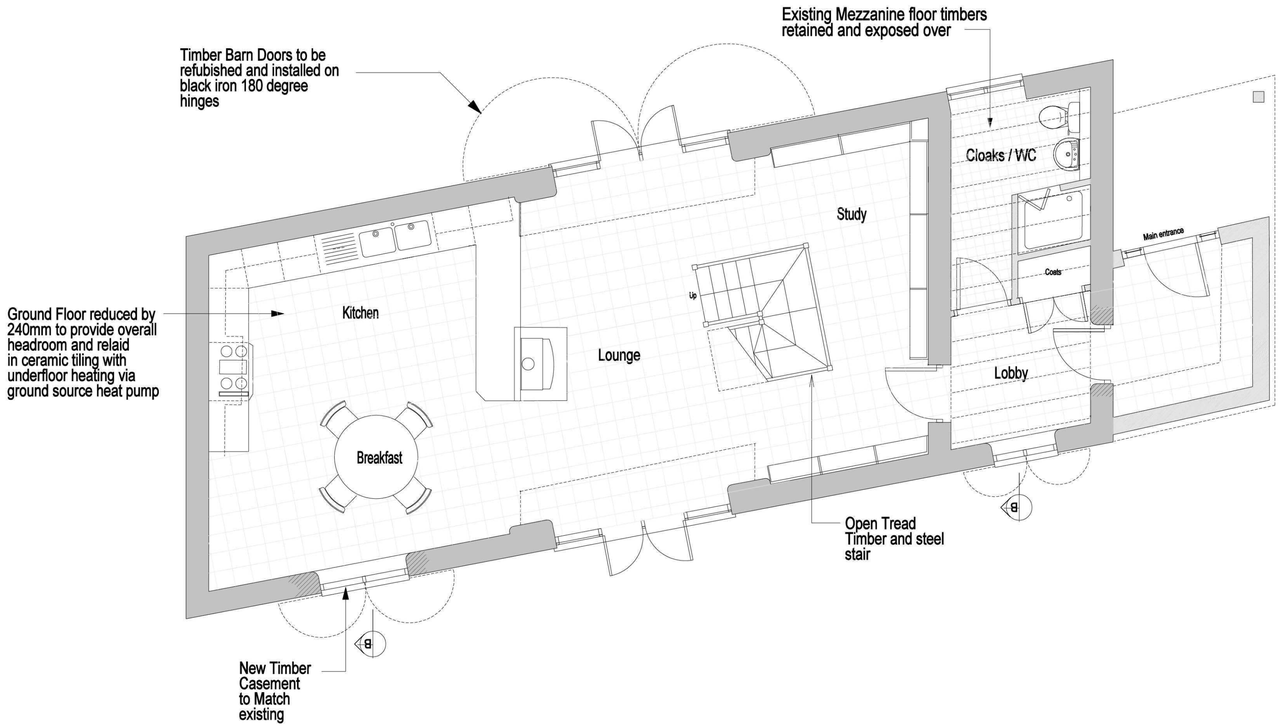

Ground Floor Plan

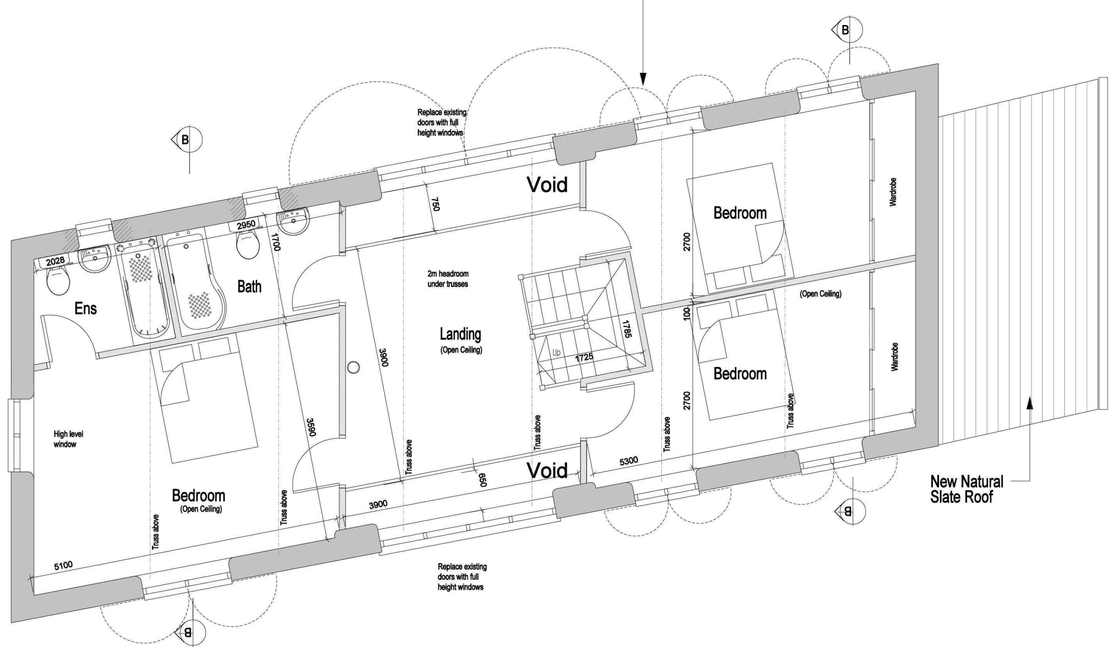

First Floor Plan

REV.	DETAILS	DATE
A	Adjusted to Clents Comments	Feb 2011
B	Main Entrance Door Screen revised	Feb 2011
C	Additional Notation and Details Added	Sept 2011

DO NOT SCALE FROM THIS DRAWING
COPYRIGHT: THIS DRAWING MUST NOT BE ISSUED, LOANED OR COPIED WITHOUT THE CONSENT OF PETER HUMPHREY ASSOCIATES

NOTES

Proposed Barn A Arrangement Sheet 1 of 2

PROJECT
Conversion of Existing Barn to New Residence
Farm Office and Holiday Let Accommodation
Pulvertoft Hall, Gedney Broadgate
Spalding, Lincolnshire

CLIENT
Mr W Fletcher

DATE Jan 2011 SCALE 1:50 JOB No. 4650 / (P) 03 B

Peter Humphrey Associates
ARCHITECTURAL DESIGN AND BUILDING
TELEPHONE 01945 466 966
FAX 01945 466 433
E-MAIL:
info@peterhumphrey.co.uk
30 OLD MARKET WISBECH CAMBS PE13 1NB