

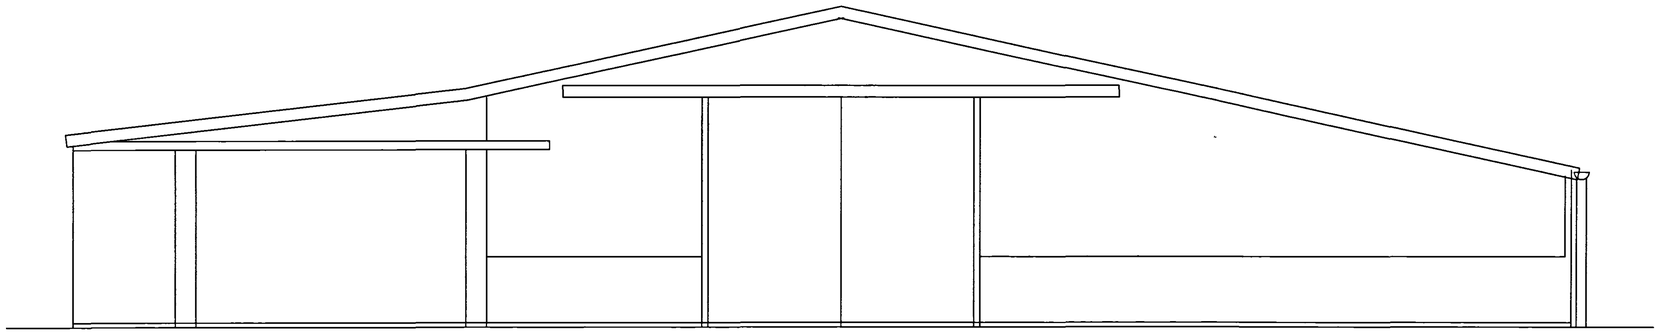


South East Elevation (1:50)

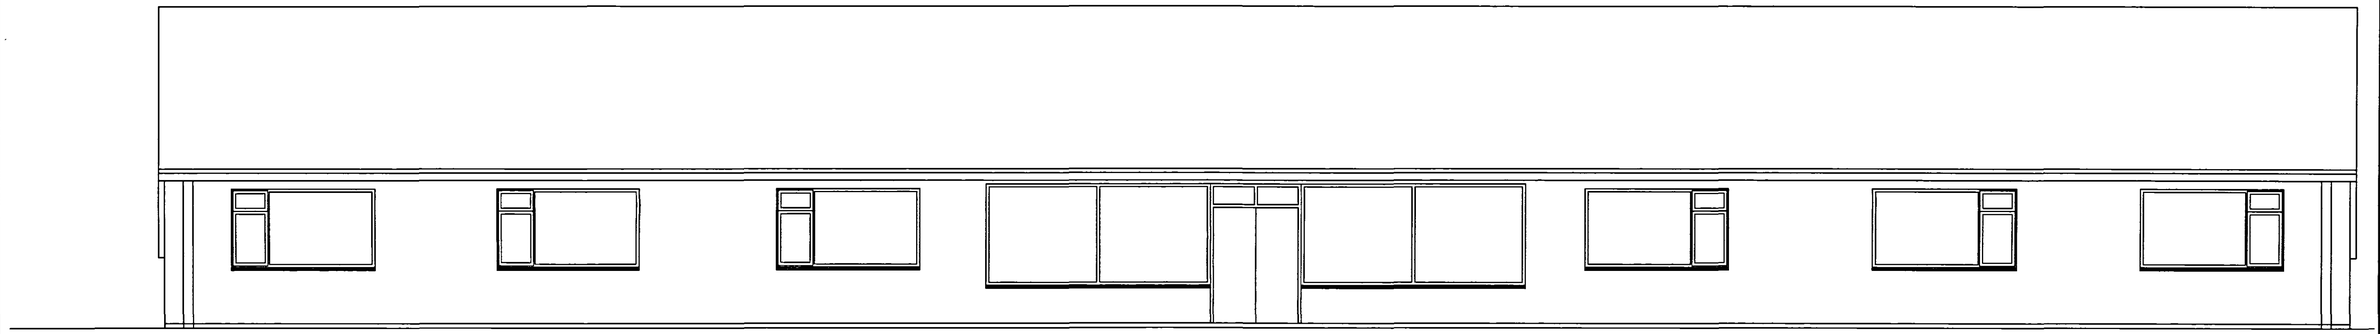

North East Elevation (1:50)

0 1 2 3 (m)

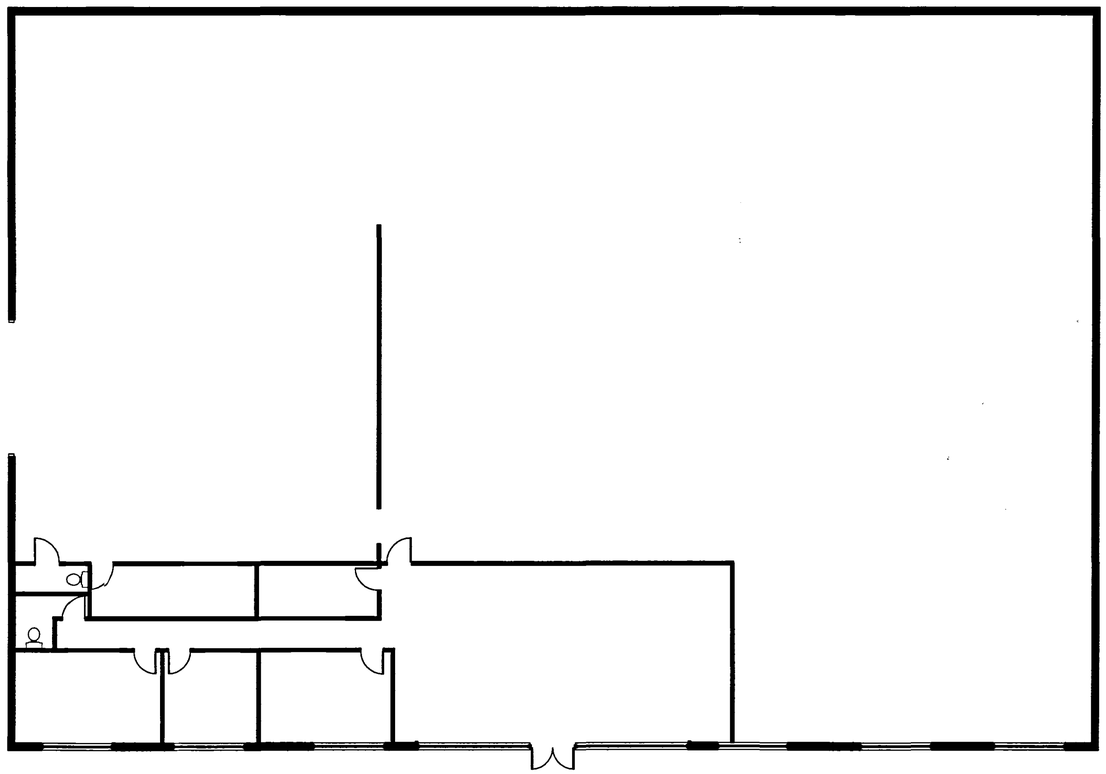

Ground Floor Plan (1:100) 0 1 2 3 4 5 (m)




SHDC
Planning & Development
- 1 JUL 2008
Ref. 0744/08

DETERMINED PLAN

Alterations and Extensions to
Offices at Old Fen Dike
Holbeach St. Johns, Spalding
For JWD Holdings Ltd.

SURVEY AS EXISTING

| | |
|---|---|
| Scale 1:100/1:50 @ A1 | DRWG. No. |
| Drawn CBW/CCH | 1398/1 |
| Date JUNE 2008 | |


Thomas Wilson • Architects
23 Mill Street Oakham Rutland LE15 6EA

Telephone: 01572 723764 Fax: 01572 724831



All dimensions are to be checked on site by the General Contractor. No dimensions are to be scaled from this drawing. This drawing is Copyright.