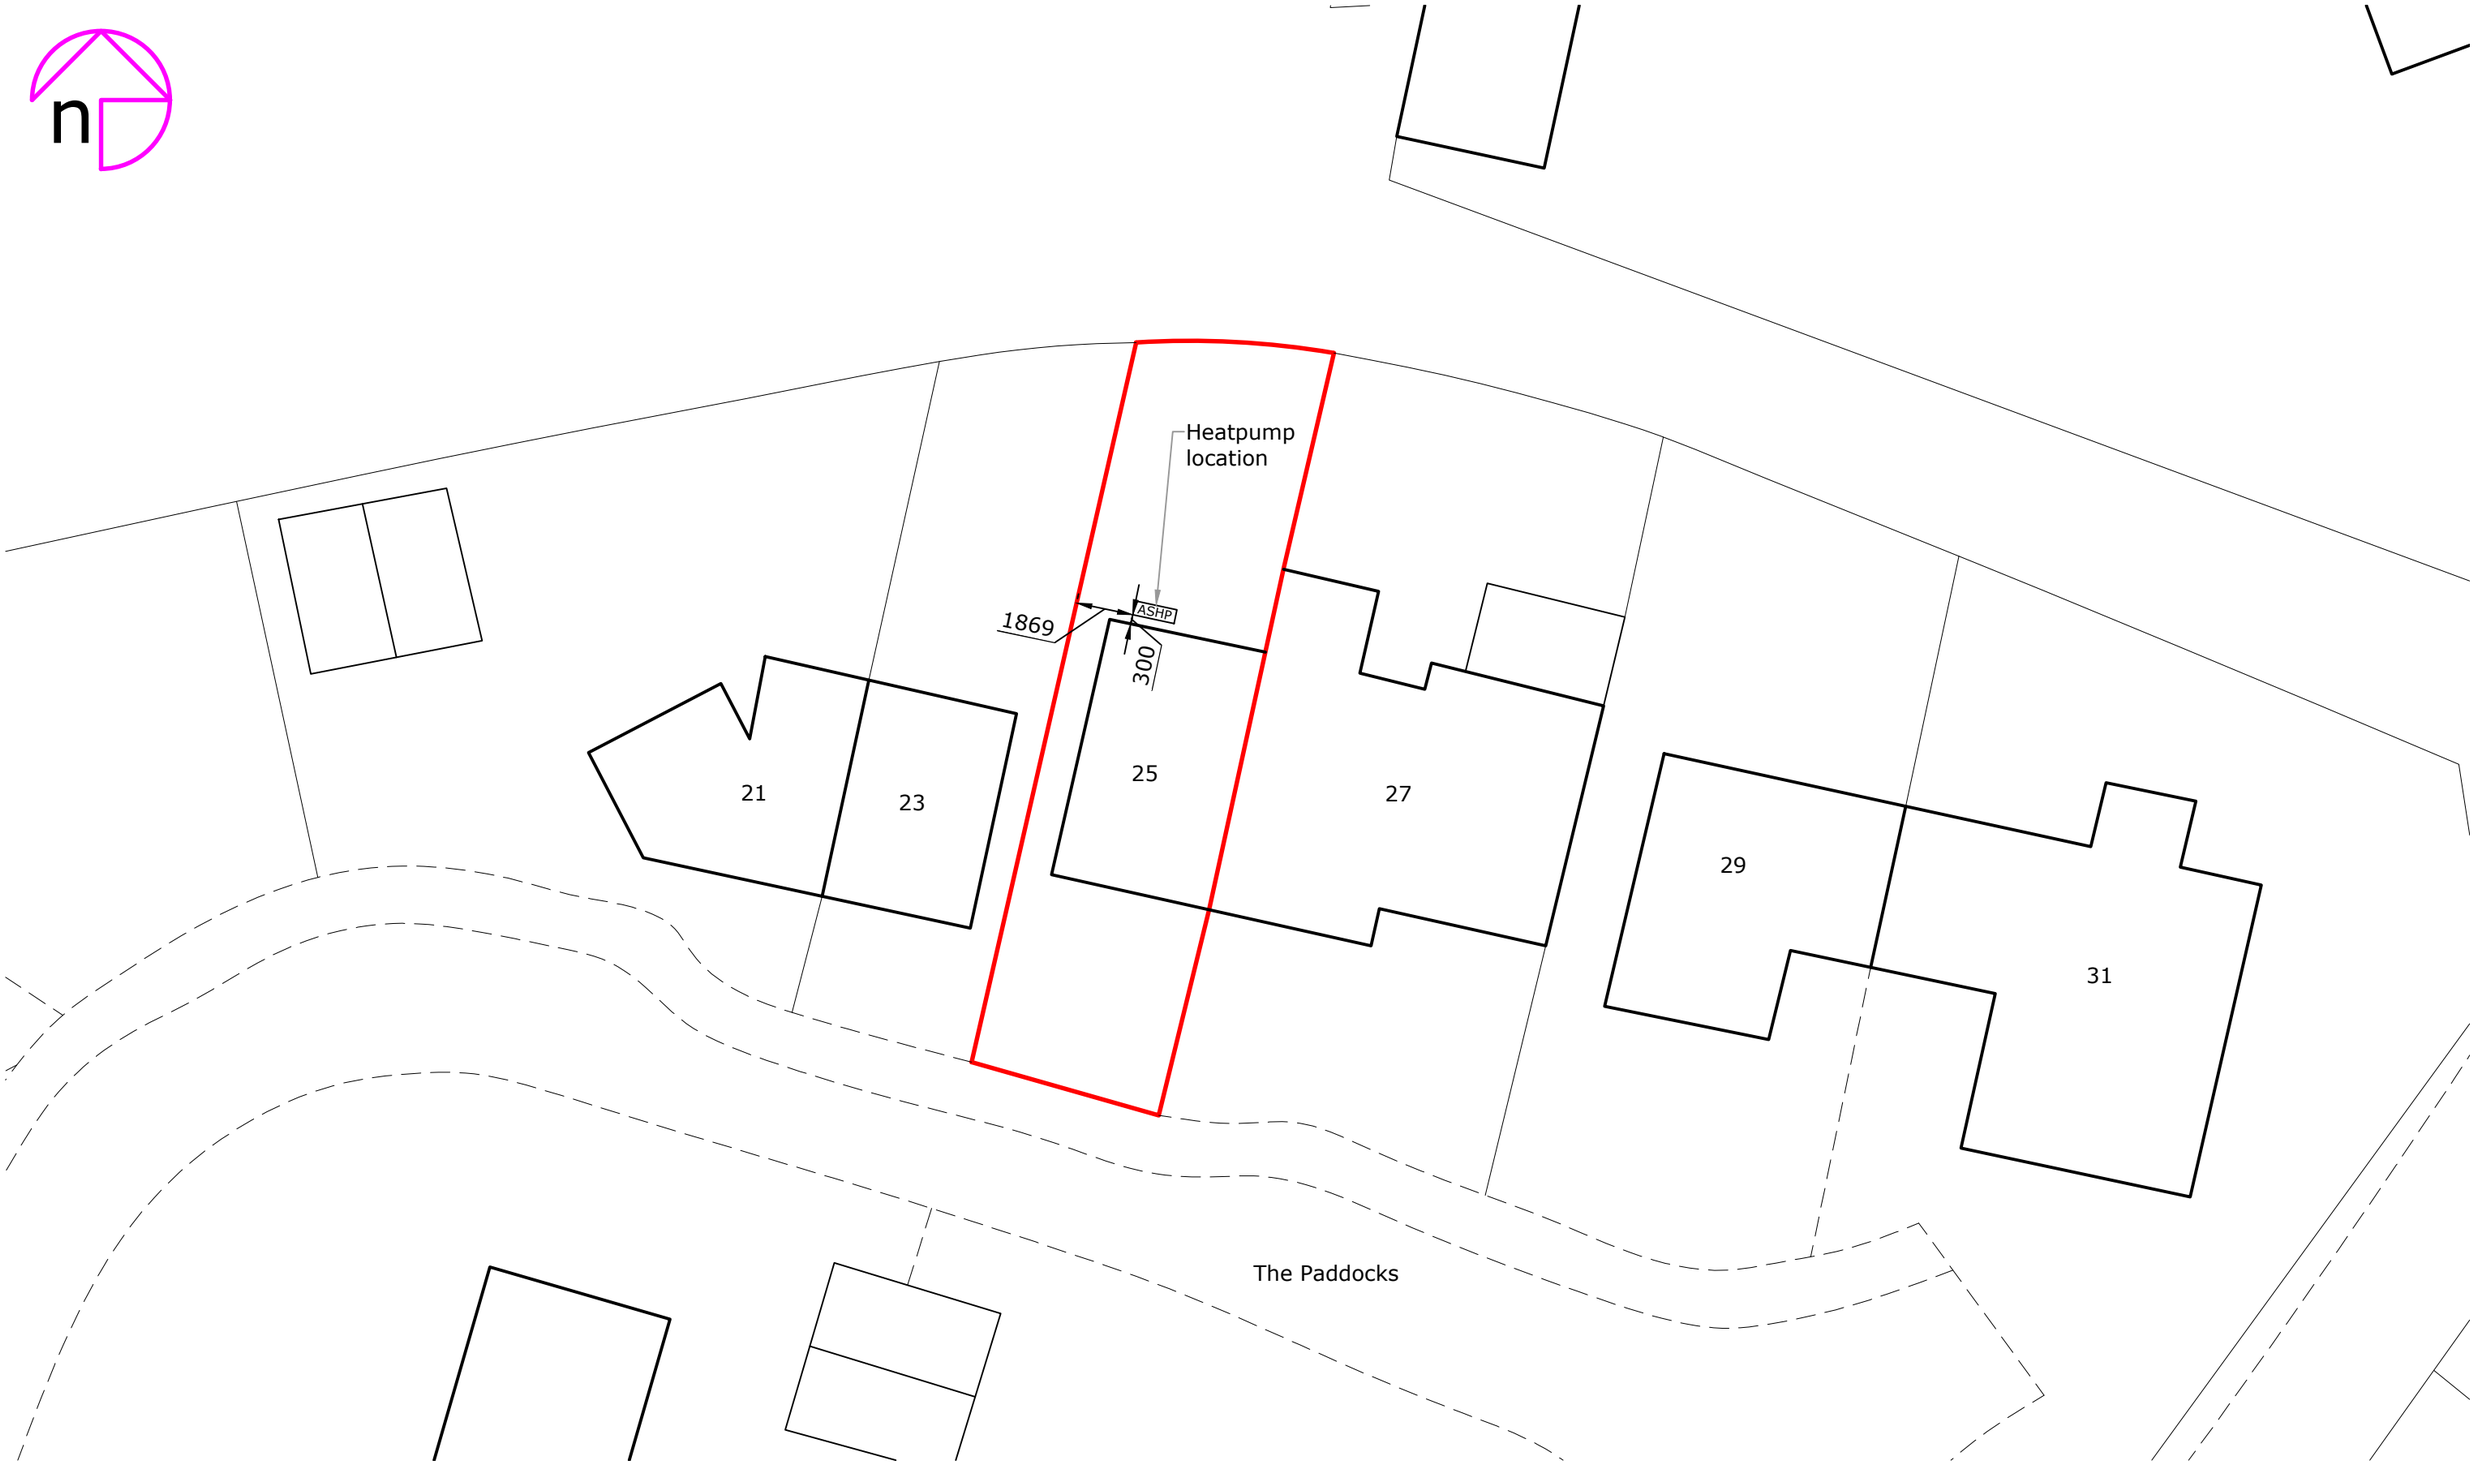


1:200 0 2 4 6 8 10 12 14 16 18 20 30 40m

Rev:	Description:	By:	Date:

octopus energy services

Accredited by: NAPIT, MCS CERTIFIED, RECC

Client/Project: Ajaykumar Jina, 25 The Paddocks, Gedney, Spalding, PE12 0DP	Project status: PLANNING (installation of air source heat pump)
	Drawing title: Site plan as proposed

Scale:	Paper Size:	Drawn:	Checked:
1:200	A3	A Walton	N Rafiq
Project ID:	**Drawing No:**	**Revision:**	**Date:**
J-EEE170C4	03		30.08.2024

© Octopus Energy 2024