

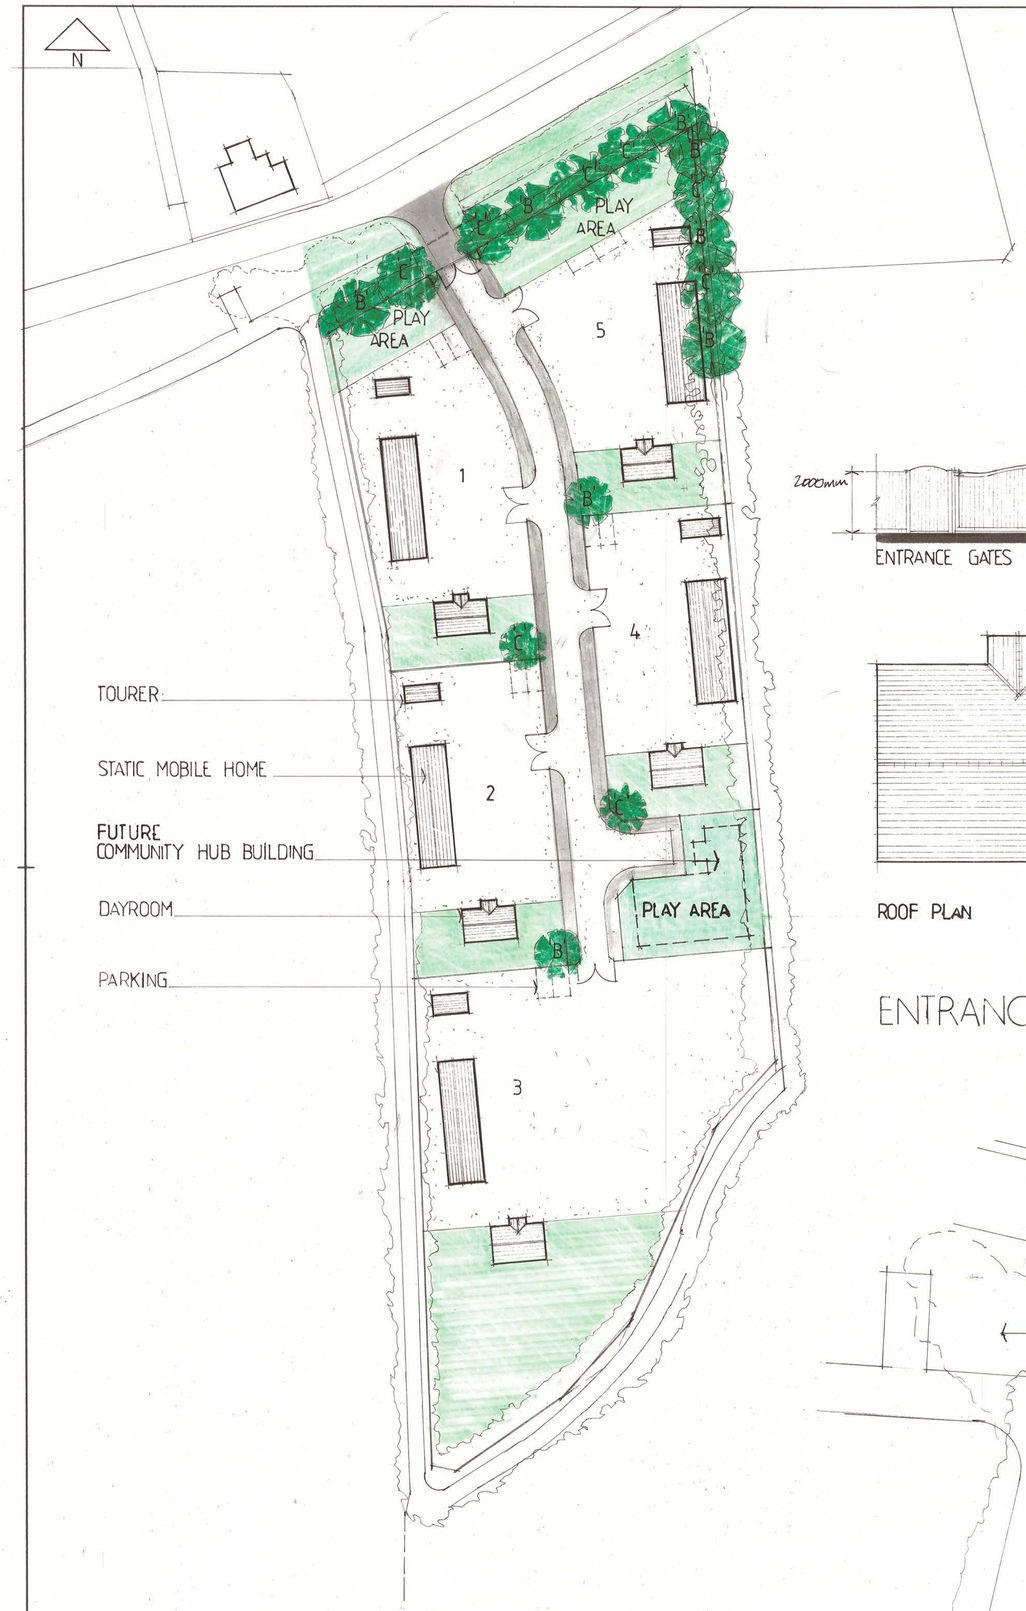



SITE PLAN 1:500

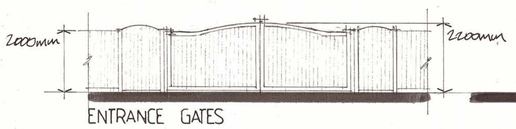


ENTRANCE GATES

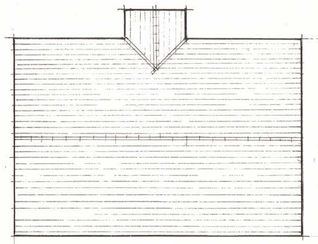



ROOF PLAN

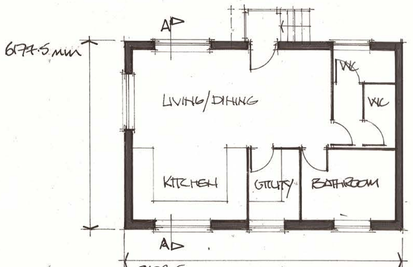


FLOOR PLAN (pitches 4+5 handed)

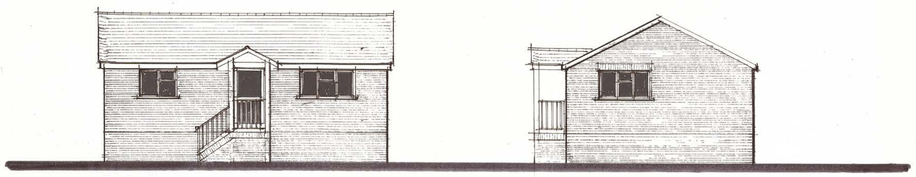

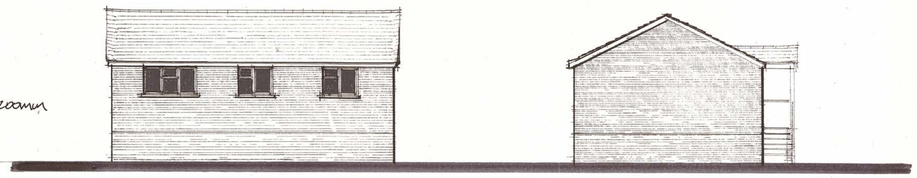

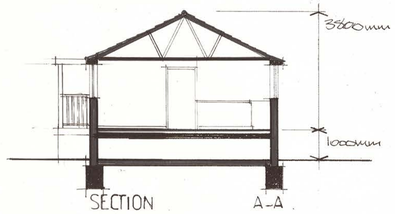

ENTRANCE & DAYROOM 1:100

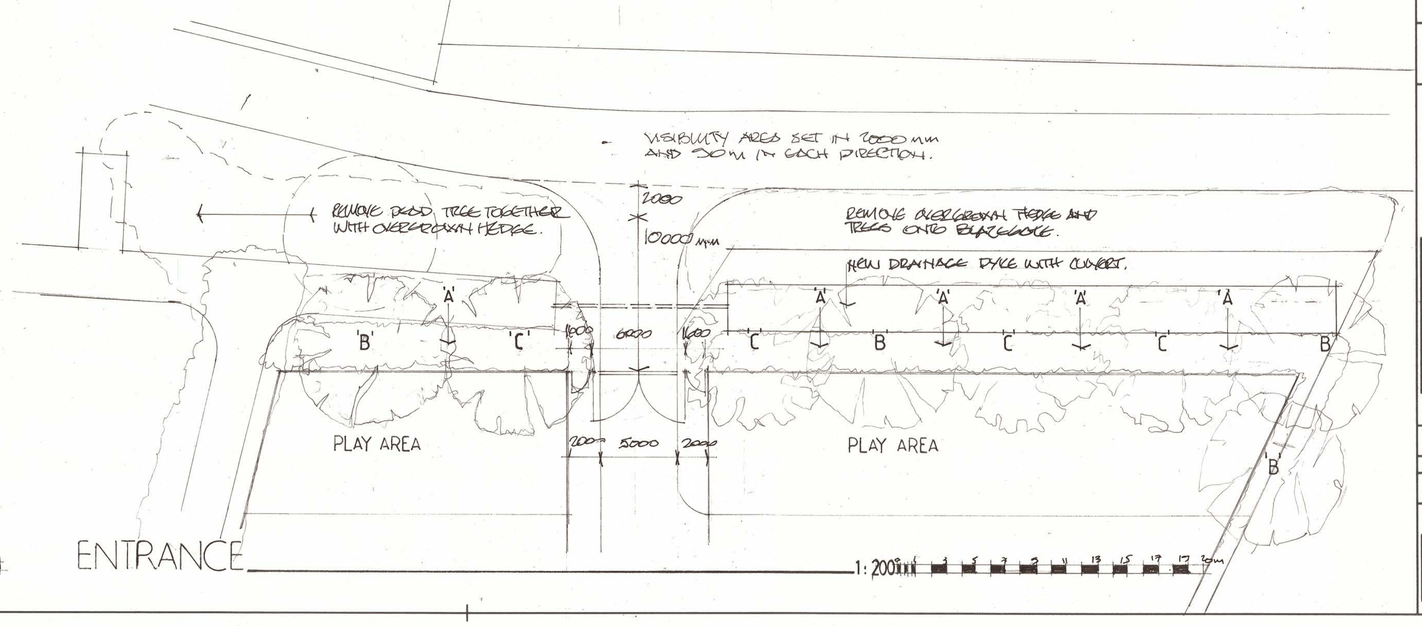

ENTRANCE 1:200

NOTES:
All dimensions must be checked on site and not scaled from this drawing.

ROOF
'MARLEY/ETERNIT' SLATE ROOFING
TILE COLOUR - DARK GREY
FASCIA SOFFIT
'PVCu' FASCIAS, SOFFITS AND BARGE BOARDS COLOUR - WOODGRAIN
WINDOWS + DOORS
'PVCu' DOUBLE GLAZED WINDOWS AND DOORS COLOUR - WOODGRAIN
WALLS
CAVITY WALLS 'TORTERRA' FACING BRICKWORK COLOUR - COUNTRY RED
'DURAFLO' WORKOUT
FENCING
ALL FENCING TO BE 1800mm WITH 150mm GRAVEL BOARDS
COLOUR - NATURAL
GATES
AUTOMATIC MAIN ENTRANCE GATES AS SHOWN COLOUR - NATURAL.
SIDE GATES TO MATCH.
DRIVE + HARDSTANDINGS
CRUSH NEW ROLLED STONE
COLOUR - NATURAL.
ENTRANCE UP TO GATES AND FOOTPATH TARMACADAM.

		COMMUNITY HUB BUILDING
A	8.2.21	COMMENTS FROM APPLICATION
	Date	Revisions

© copyright

Client
MR J ROONEY

Job Title
LAND SOUTH EAST OF 'LIBRA'
BLAZEGATE
GEDNEY
SPALDING
LINCS

Drawing Title
SITE PLAN, ENTRANCE AND DAYROOM AS PROPOSED

Scale 1:100 1:200 1:500

Date DEC 2020 | Drawn by KS

Drg. No. 20 / BLAZE / 02 | Rev. A

ABACUS 526565

594 x 841mm A1