
TF3719NE

SCALE 1/2500


N

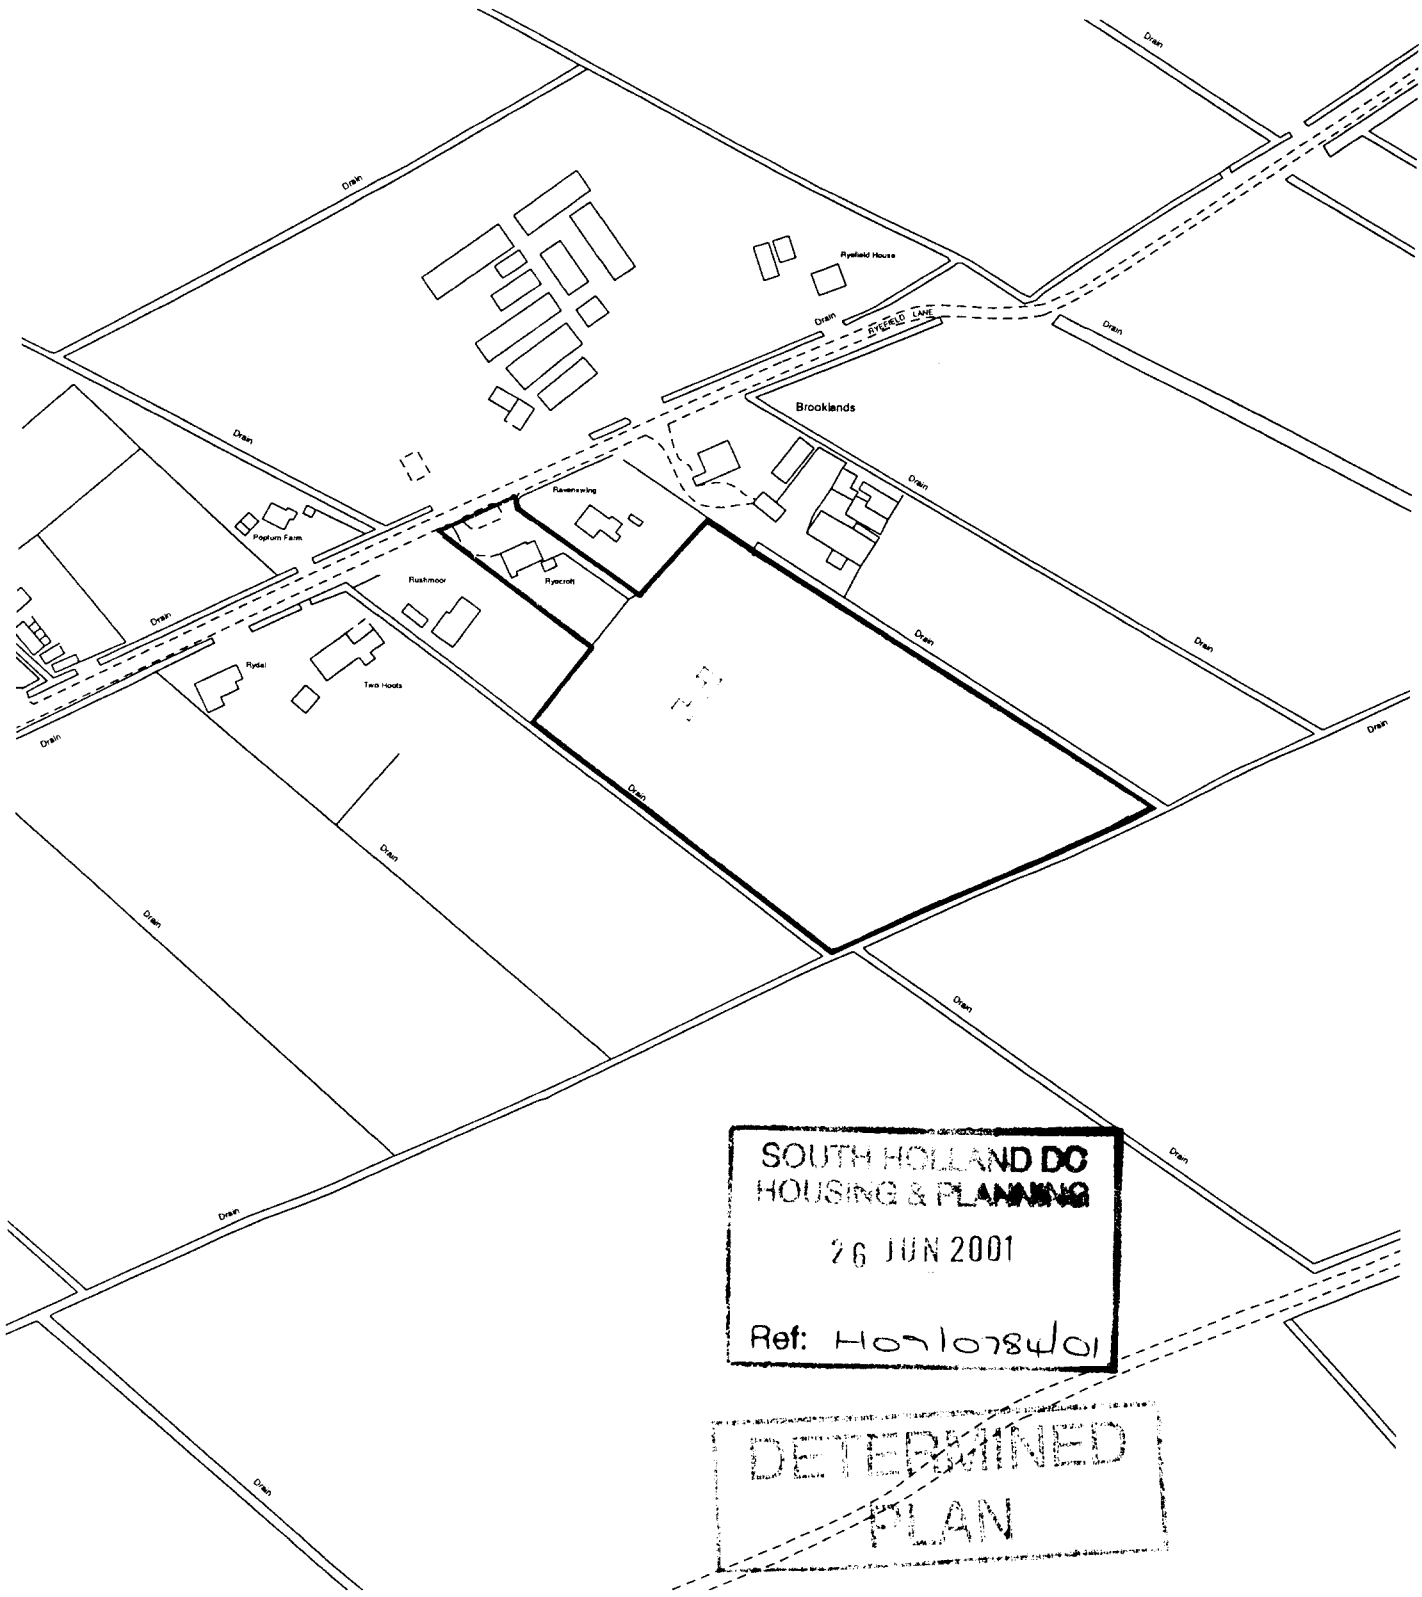


SOUTH HOLLAND DC
HOUSING & PLANNING
26 JUN 2001
Ref: H07/0784/01

DETERMINED
PLAN

- PROPOSED STABLES
- LAND IN APPLICANTS OWNERSHIP

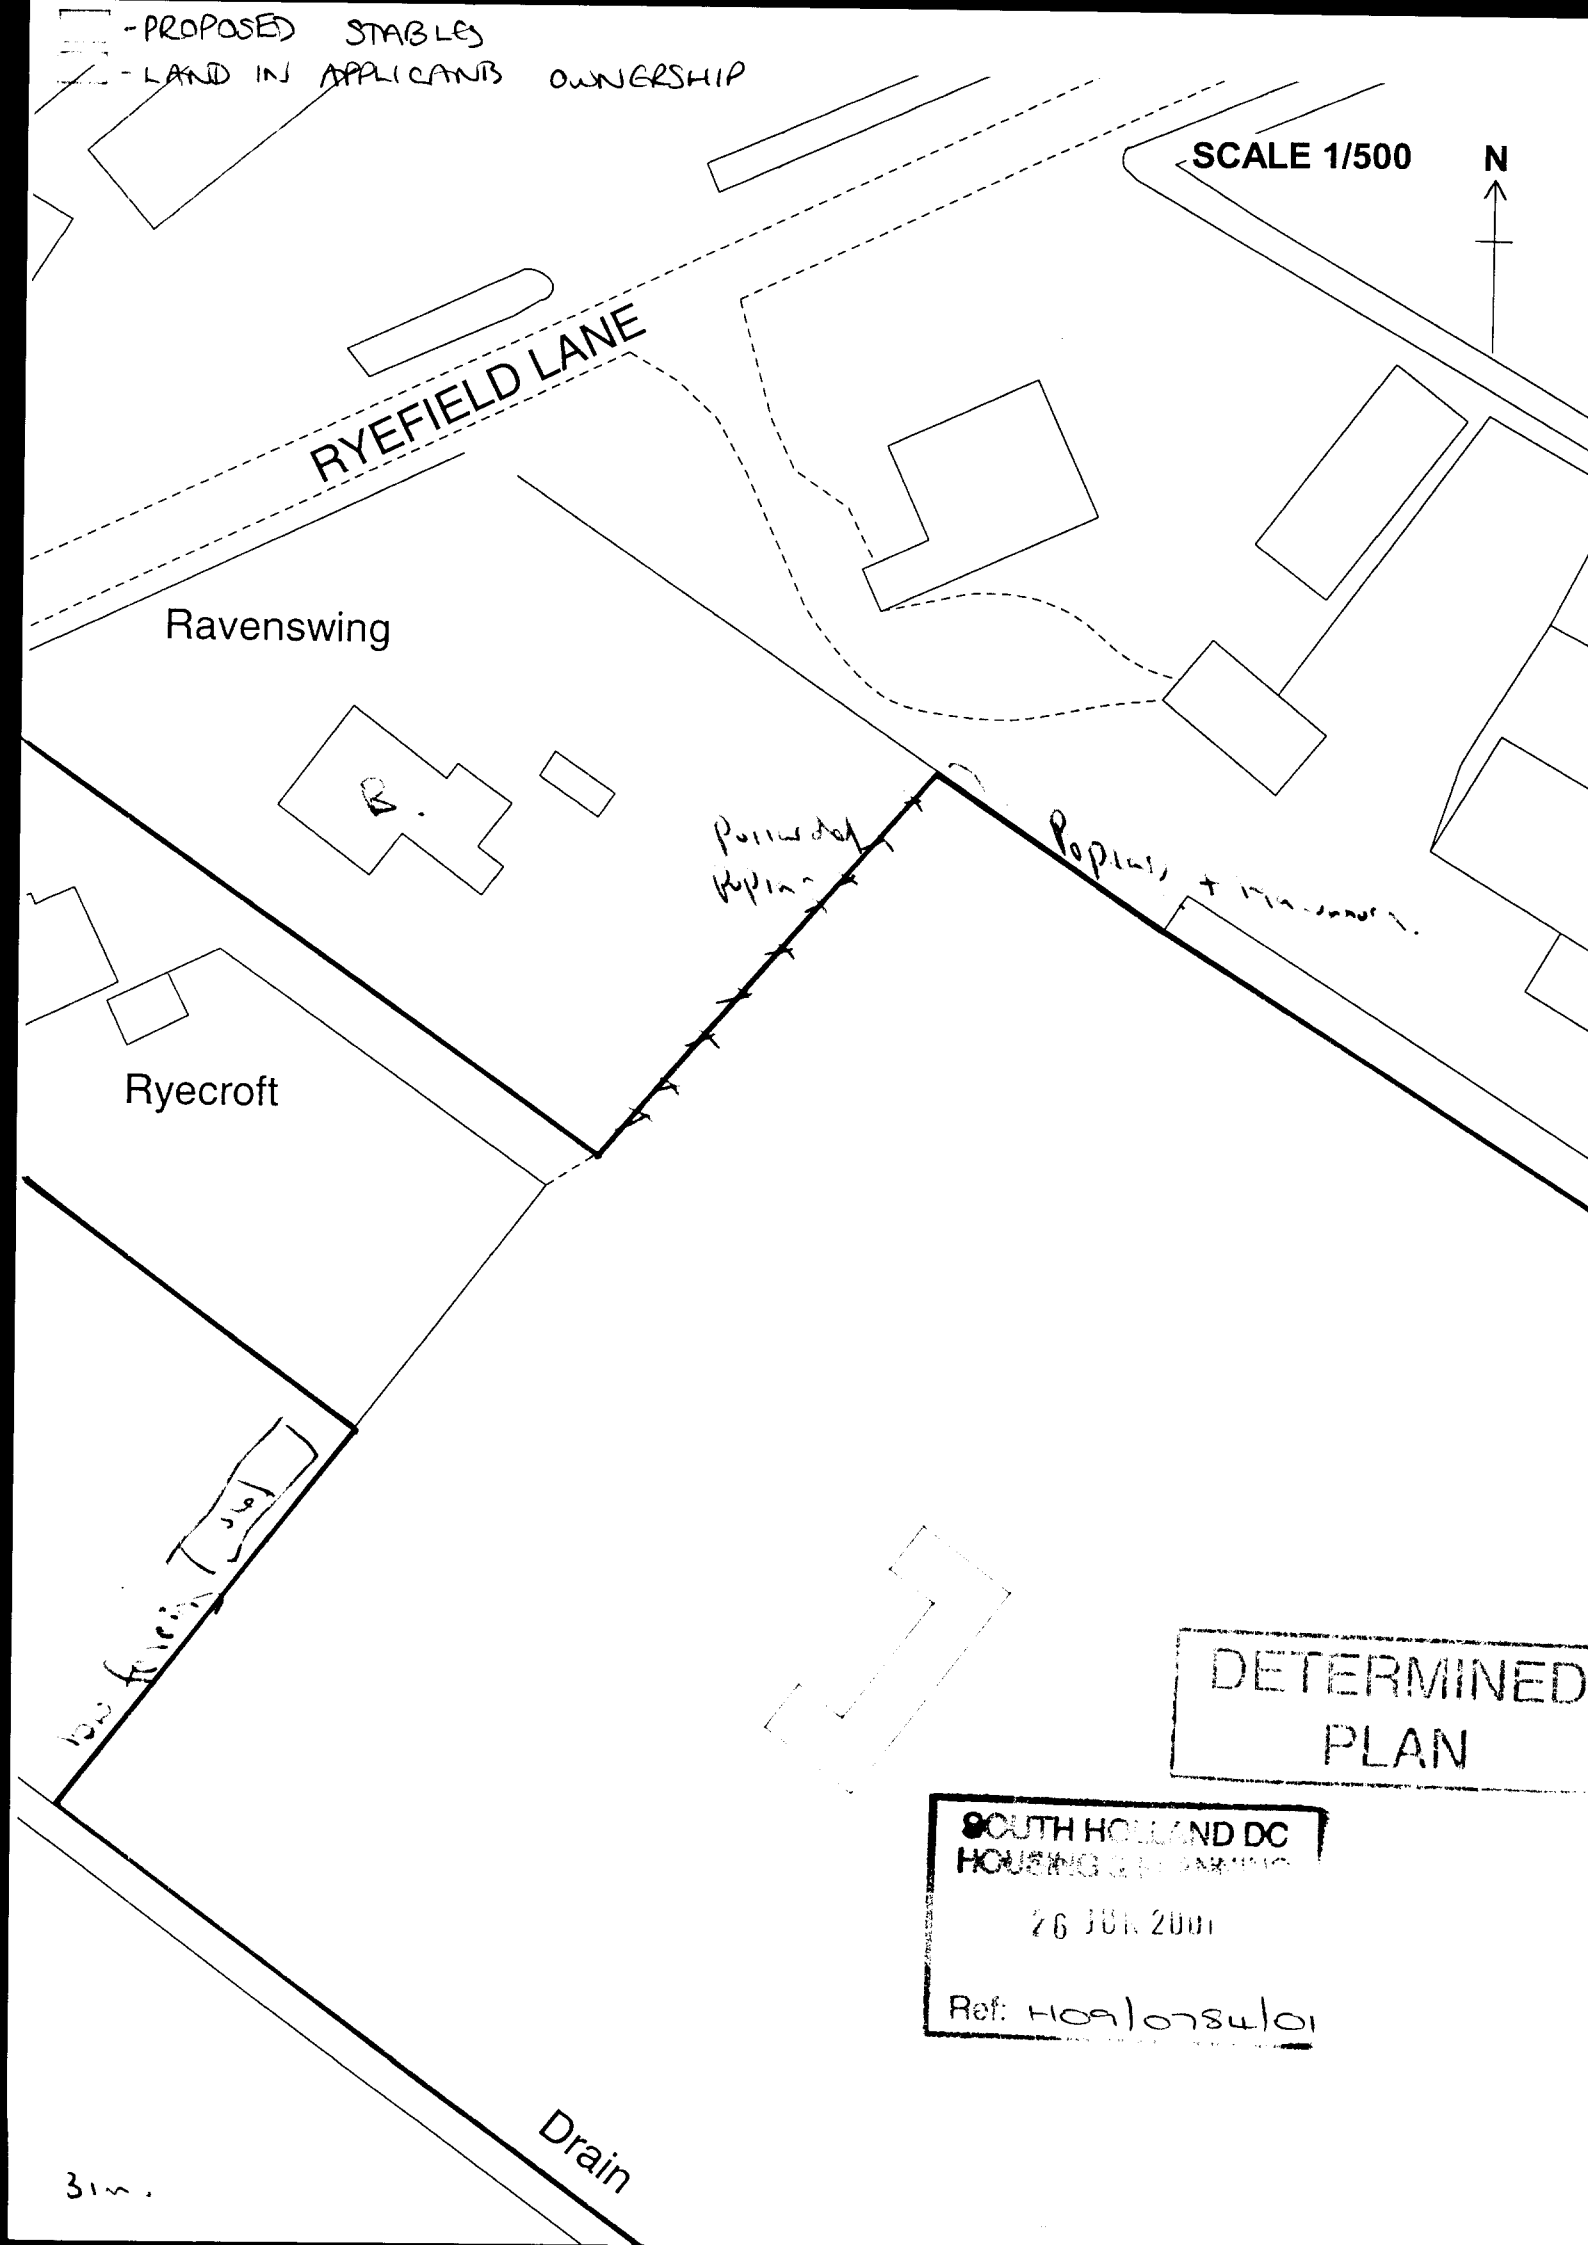
-PROPOSED STABLES
-LAND IN APPLICANTS OWNERSHIP
SCALE 1/500
N
RYEFIELD LANE
Ravenswing
Ryecroft
Drain
DETERMINED PLAN
SOUTH HOLLAND DC
26 JUL 2011
Ref: H09/0784/01

FLOOR PLAN

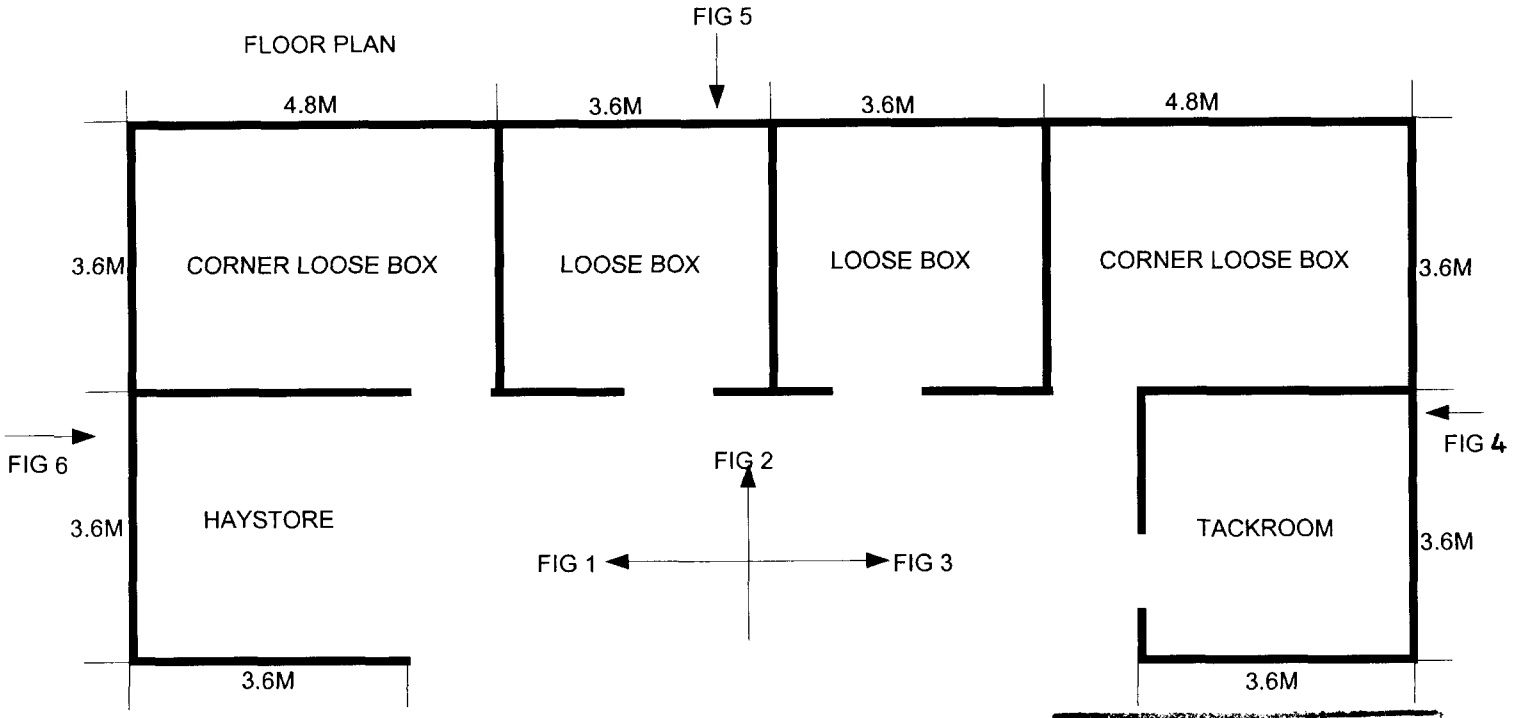

SOUTH HOLLAND DC
HOUSING & PLANNING
26 JUN 2001
Ref: H09/0784/01

FIG 1

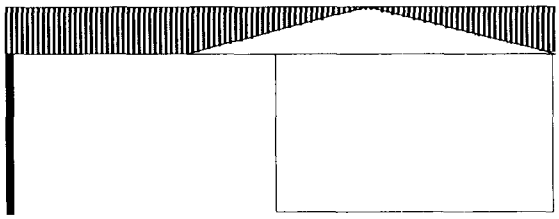


FIG 2



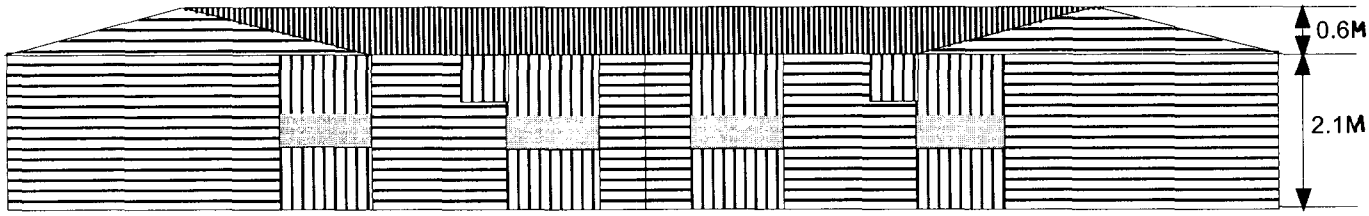


FIG 3

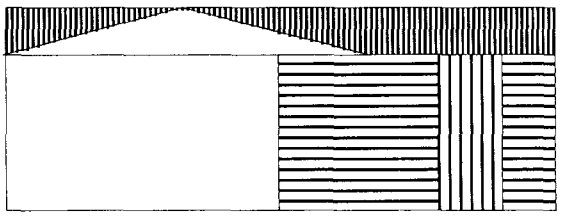


FIGS 4& 6

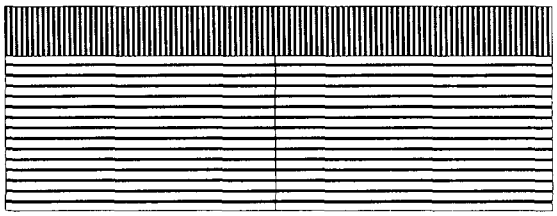

50 X 100mm CLS FRAMING @600mm CENTRES
16 X 150mmTANALISED TREATED SHIPLAP CLADDING
50 X 100mmCLS ROOF PURLINGS
BLACK ONDULINE ROOFING
PLANKED STABLE DOORS
SLIDING PERSPEX WINDOW WITH BARRED GRILLE BEHIND
100mm BLACK HALF ROUND GUTTER TO FRONT

SCALE 1 : 100

FIG 5

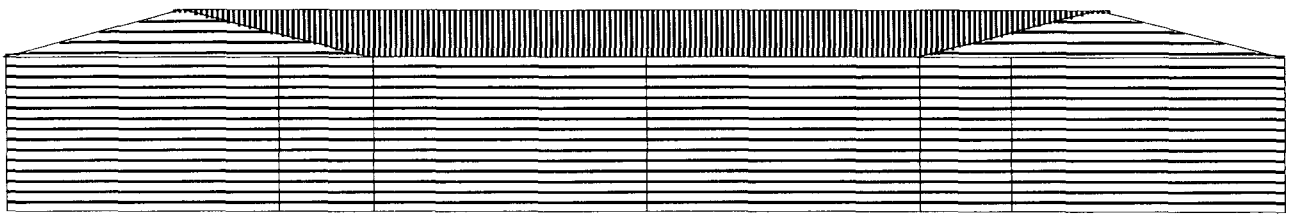

PLEASE NOTE : THESE DRAWINGS ARE NOT TO BE USED FOR BASE WORKS