


Front Elevation (W)
Scale: 1:100

0 0.5 1 1.5 2 metres

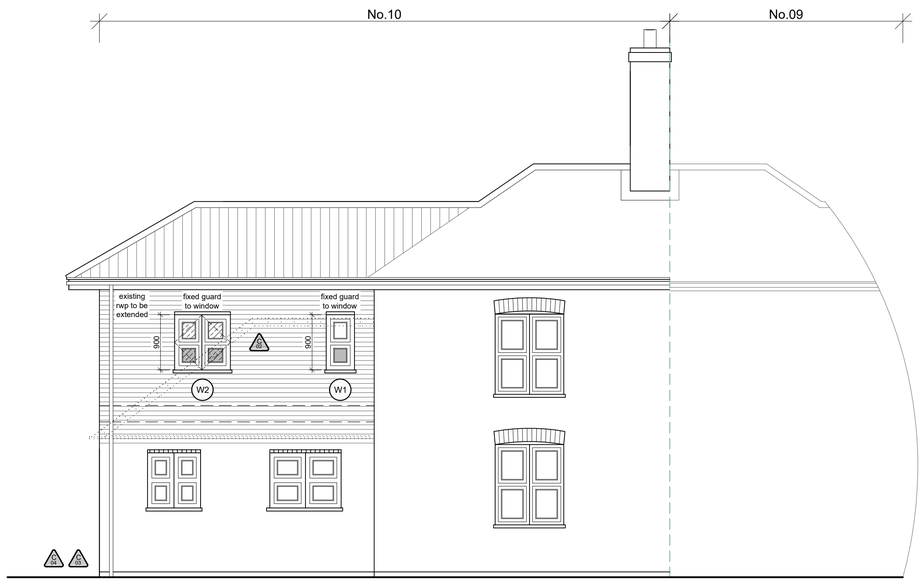


Side Elevation (N)
Scale: 1:100

0 0.5 1 1.5 2 metres




Rear Elevation (E)
Scale: 1:100

0 0.5 1 1.5 2 metres

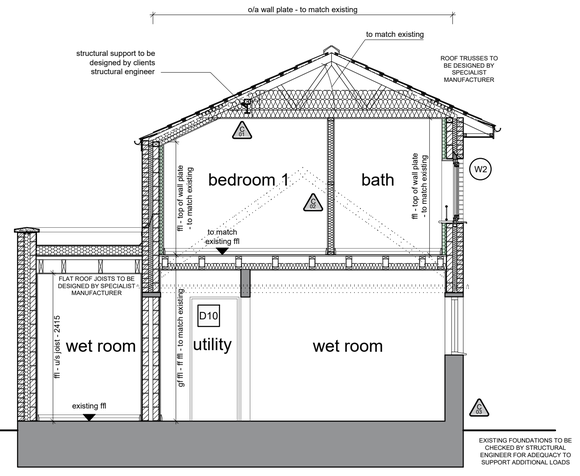

Section A-A
Scale: 1:100

0 0.5 1 1.5 2 metres

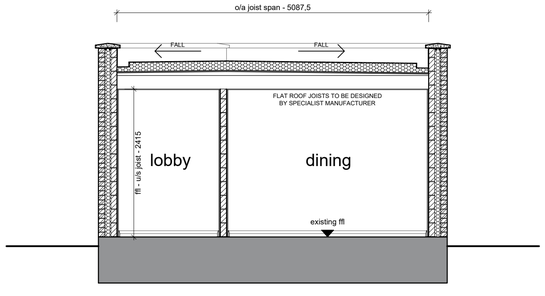


Section B-B
Scale: 1:100


0 0.5 1 1.5 2 metres

ELEVATION KEY

- Hatch indicates obscured glazing
- Hatch indicates safety glazing
- Hatch indicates brickwork to match existing
- Hatch indicates roof tiles to match existing
- EXTRACT WALL VENT — Indicates wall ventilator for extract fan

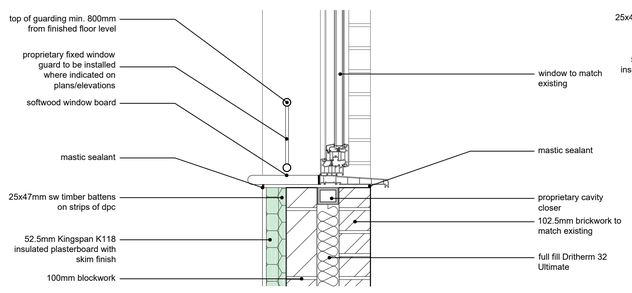

09 - Typical Window Cil
Scale: 1:10

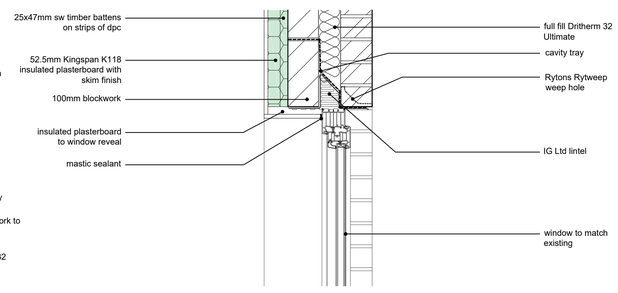

10 - Typical Window Head
Scale: 1:10

General Notes
1. All dimensions are shown in 'mm' unless otherwise stated.
2. The contractor, sub-contractors and suppliers must verify all dimensions on site prior to the commencement of any work.
3. This drawing is to be read in conjunction with all relevant engineers and specialist sub-contractors drawings and specifications.
4. Any discrepancies are to be brought to the designers attention.

- All structural elements are to be designed by clients structural engineer where required.
- All dimensions are to brick openings/courses.
- Electrical positions and sizes are indicative only and are to be designed by clients Mechanical & Electrical contractor ensuring furniture layouts can be achieved.
- Surface Water Drainage is to connect into existing system.
- Foul Drainage is to connect into existing system.
- New finished floor levels to match existing.
- All movement joints to be designed and detailed by clients Structural Engineer.

SITE RISK NOTIFICATION KEY
To be used with reference to the accompanying Project Risk Register

S01	Overhead Cables	S02	Existing Drainage
S03	Oil Tank	S04	Ongoing Construction Work
C01	Steel Beam	C02	Demolition
C03	Structural Stability	C04	Potential Asbestos

Status
B REGULATIONS

SWANN EDWARDS ARCHITECTURE
Swann Edwards Architecture Limited, Black Barn, Fen Road, Guyhirn, Wisbech, Cambs. PE13 4AA
t 01945 450694 e info@swannedwards.co.uk w www.swannedwards.co.uk

Job Title: Proposed Extension, 10 Dawsmere Bank, Gedney Dawsmere, Spalding
For: Mrs R Wherry

Drawing Title: Building Regulations Drawing
Floor Plans, Sections & Details

Date: August 2024
Drawn by: SHe
Checked by: RS
Job No.: SE-2150
Sheet Size: A1
Dwg No.: 2100
Revision: BR01

Swann Edwards Architecture Limited ©