
Do not scale off this drawing


All site dimensions to be checked before work commences.

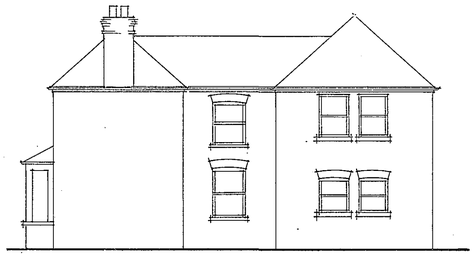

SIDE ELEVATION



REAR ELEVATION

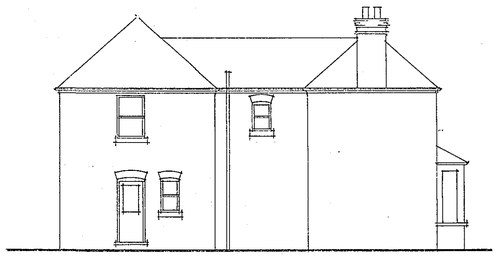


SIDE ELEVATION (WEST)

Finishes :


Roof: Slate roof finish similar to existing and at same pitch as existing.

Walls: Facing brick to match existing.

Windows/external doors: White upvc to be similar to existing.

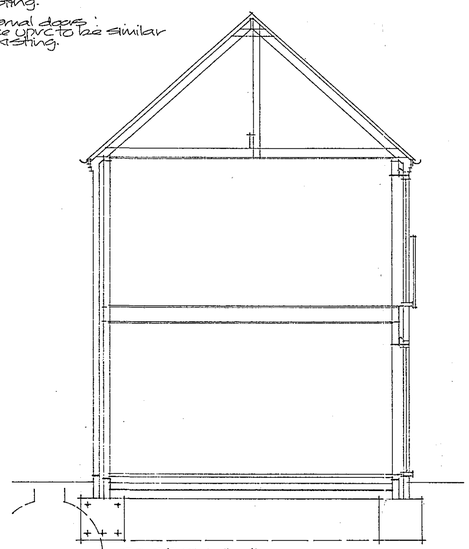


SECTION A-A

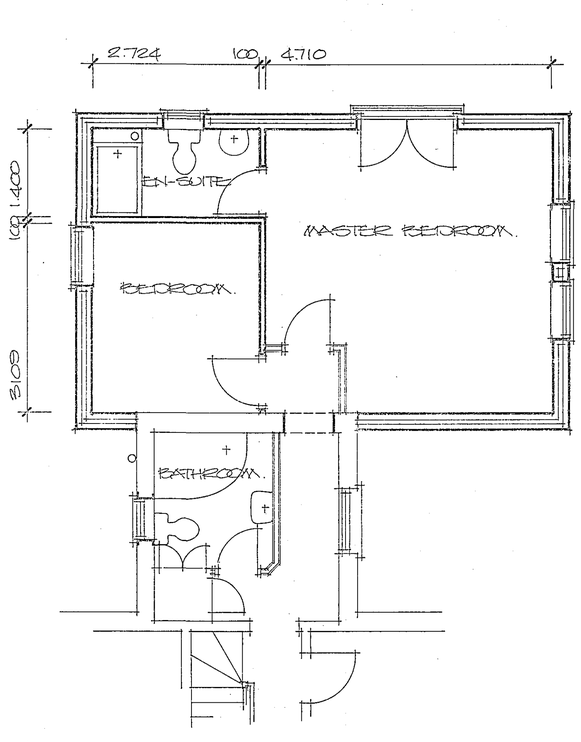



DETERMINED PLAN

SHDC
Planning & Development
17 JUN 2005
Ref: 0523/05

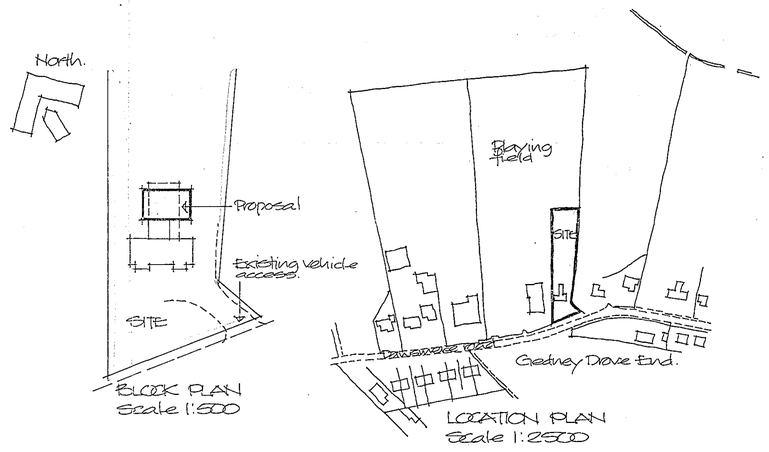

Project
PROPOSED EXTENSION TO HOUSE
LIME HOUSE,
DAWSMERE ROAD,
GEDNEY DROVE END

ALAN HORNSBY
ARCHITECTURAL SERVICES
'Little Acre'
Peak Hill, Cowbit,
Spalding, Lincs. PE12 6AW
Tel. Holbeach (01406) 380591

Client
MR & MRS R. ROSCHER

Scale 1:50/1:100

Drg. no. 05/24/01

Date June 05

Summit DS(UK) 0096