




SITE PLAN 1:500

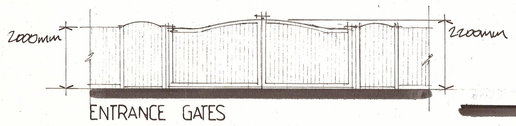


ENTRANCE GATES

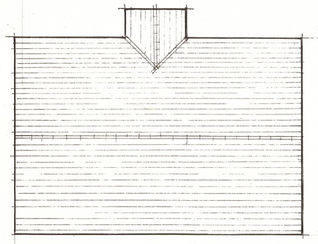


ROOF PLAN

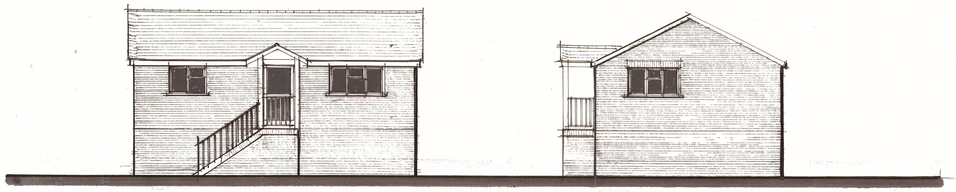


FRONT N SIDE W

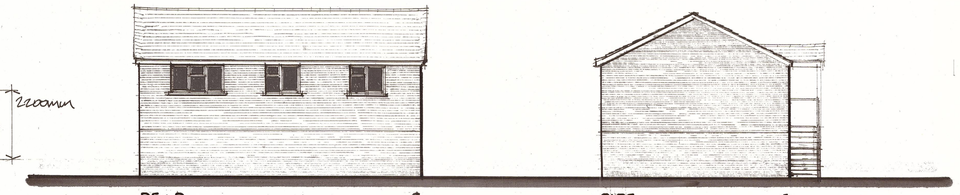

REAR S SIDE E

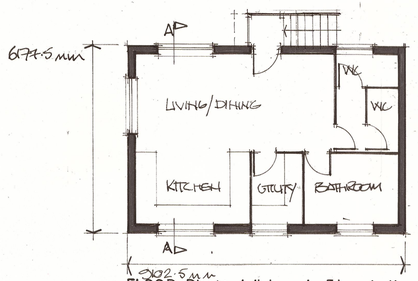


FLOOR PLAN (pitches 4+5handed)

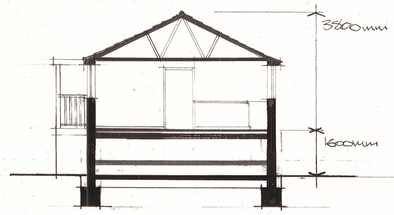

SECTION A-A

ENTRANCE & DAYROOM 1:100

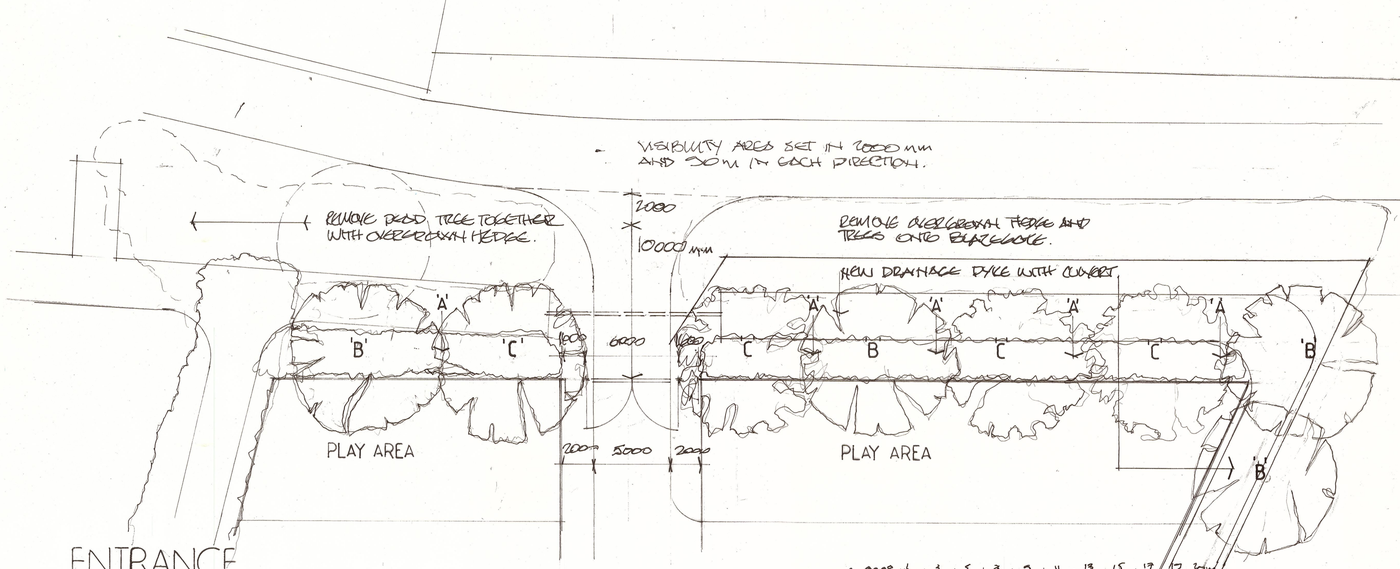

ENTRANCE 1:200

NOTES:
All dimensions must be checked on site and not scaled from this drawing.

ROOF
'MARLEY ETERNITY' SLATE EFFECT
TILE COLOUR - DARK GREY
FASCIA SOFFIT
'PVCu' FASCIAS, SOFFITS AND BARGE BOARDS COLOUR - WOODGRAIN
WINDOWS + DOORS
'PVCu' DOUBLE GLAZED WINDOWS AND DOORS COLOUR - WOODGRAIN
WALLS
COUNTY WALLS 'TORTERRA' FACING BRICKWORK COLOUR - COUNTRY RED
SMOOTH WORKOUT
FENCING
ALL FENCING TO BE 1800mm NOM 150mm GRAVEL BOARDS
COLOUR - NATURAL
GATES
AUTOMATIC MAIN ENTRANCE GATES AS SHOWN COLOUR - NATURAL.
SIDE GATES TO MATCH.
DRIVE + HARDSTANDINGS
CLEAN NEW ROLLED STONE
COLOUR - NATURAL.
ENTRANCE UP TO GATES AND FOOTPATH TARMACADAM

	Date	Revisions
C	SEPT 2021	AREAS OF HARDSTANDING REVISED, RAMP TO PLOTS ADDED
B	AUG 2021	FFL RAISED TO 16000mm. DYKE EXTENDED TO THE SOUTH EAST BOUNDARY
		COMMUNITY HUB BUILDING
A	JULY 2021	OMITTED FROM APPLICATION

© copyright

Client
MR J ROONEY

Job Title
LAND SOUTH EAST OF 'LIBRA'
BLAZEGATE
GEDNEY
SPALDING
LINCS

Drawing Title
SITE PLAN, ENTRANCE AND DAYROOM AS PROPOSED

Scale 1:100 1:200 1:500

Date DEC 2020 | Drawn by KS

Drg. No. 20 / BLAZE / 02 | Rev. C

ABACUS 526565

594 x 841mm A1