

Fireplace & hearth to Reg. 33.

DPC to stack.


Fire capable of burning smokeless fuel.

Clay flue linings to BS: 1181. in 225 square flue, all sockets uppermost.

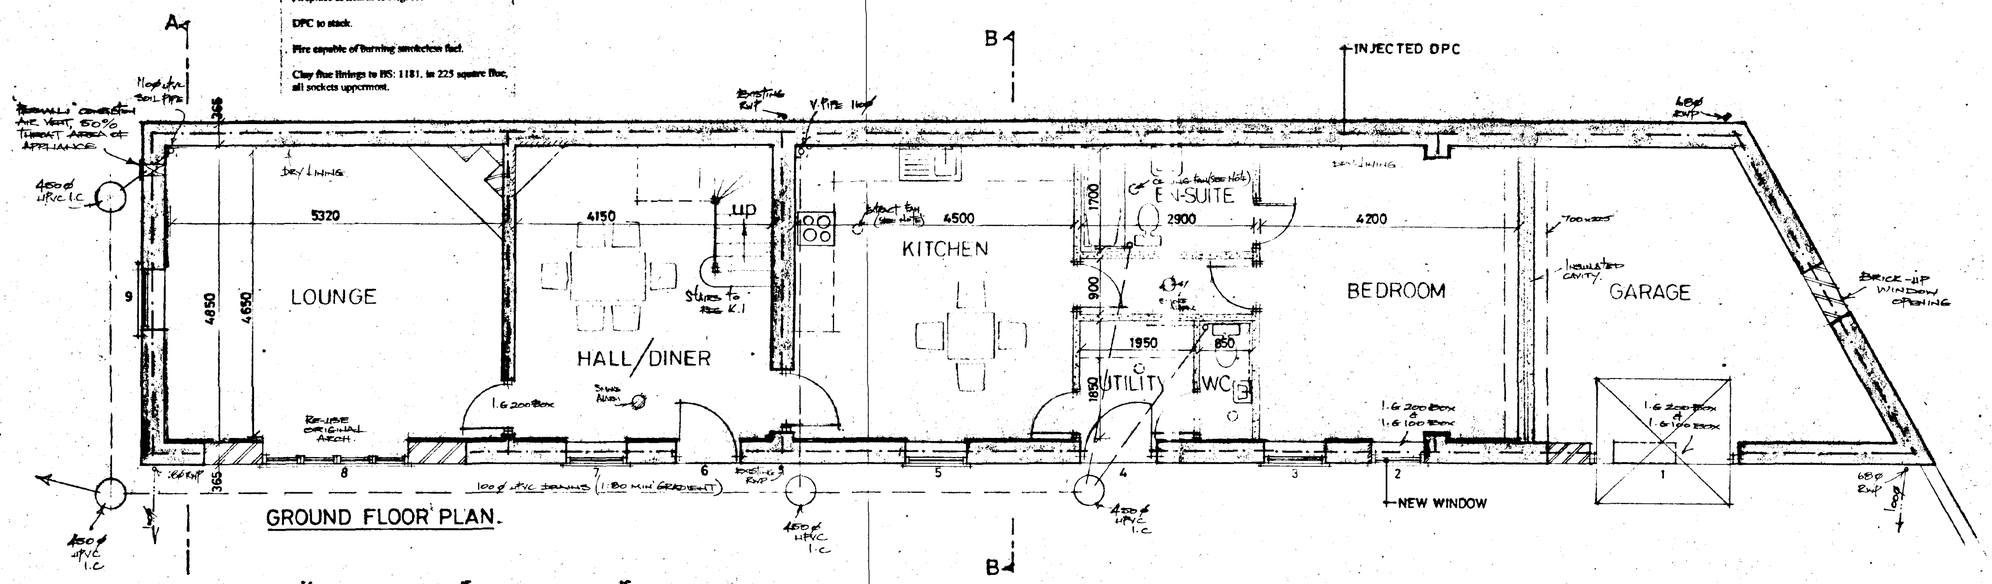


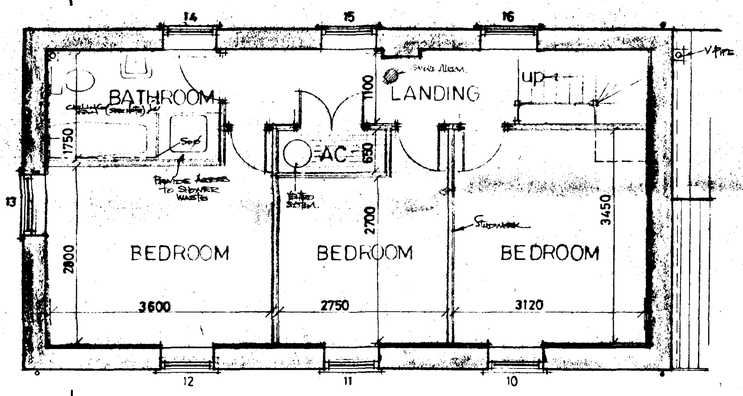

FIRST FLOOR PLAN.

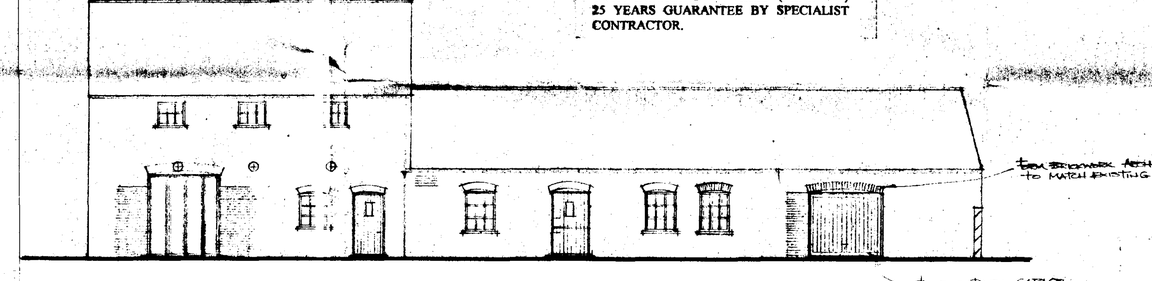

FRONT

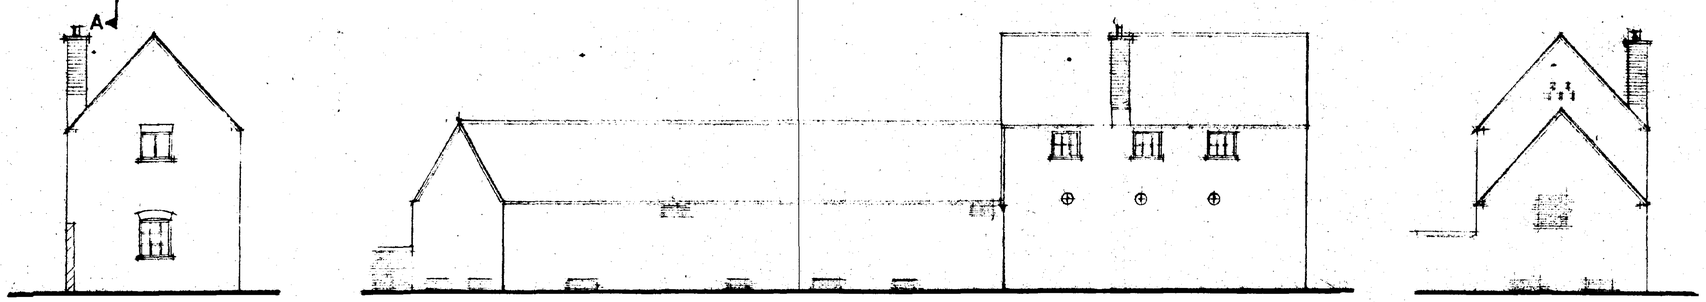

SIDE

REAR

SIDE

INJECTED DAMP PROOF MEMBRANE

ALL EXISTING WALLS TO HAVE CHEMICAL INJECTED DPC MEMBRANE WITH INSURANCE BACKED (MINIMUM) 25 YEARS GUARANTEE BY SPECIALIST CONTRACTOR.

BRICKWORK OPENINGS TO BE FILLED WITH RECLAIMED BRICKS FROM ORIGINAL BUILDING.

ALL NEW BRICKWORK TO BE TOOTHED INTO EXISTING.

LOUNGE SCREEN WINDOW TO REPLACE SLIDING DOUBLE DOORS - WIDTH AND HEIGHT OF SCREEN TO RE-USE EXISTING BRICK ARCH WHICH WAS ORIGINAL BARN OPENING.

ALL DOORS & WINDOWS, ETC TO BE CONSTRUCTED FROM TIMBERS.

DO NOT SCALE FROM THIS DRAWING

This drawing is copyright and may not be altered, traced, photographed or used for any purpose other than that for which it is issued.
The General Contractor is to check all dimensions on site and report discrepancies to the Architect.
All details shown on this drawing including foundations are based upon typical site conditions related to the area. No responsibility can be accepted for abnormal conditions which may be discovered during construction unless reported to the Architect so that design amendments may be considered. Site soil surveys are recommended in respect of foundations to establish specific site conditions before foundation work is undertaken.

BARN CONVERSION

DETERMINED

AMENDED PLAN
Ref.

SOUTH HOLLAND DC
HOUSING & PLANNING
10 OCT 1996
Ref: H86/196

B. 8.10.96. ADDITIONAL TIMBER SHUTTERS, ETC.
A. 13.9.96. DOOR & WINDOW SCHEDULE


G. R. MERCHANT
I.ENG AMICE, FIWO,
ARCHITECTURAL, STRUCTURAL & LAND DRAINAGE CONSULTANT
TEL: HOLBEACH (0406) 490800


PROJECT:
RESIDENTIAL DEVELOPMENT
OFF BLAZEGATE
GEDNEY


CLIENT:
DGM PROPERTIES LTD
PODE HOLE
SPALDING
LINCS

SCALES:	DATE:
1/50 1/100	SEPT 1996
G.R.MERCHANT.	DRAWING No.: DGM-G 2/6 B


REVISIONS:
A B

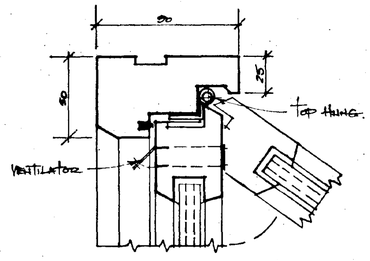

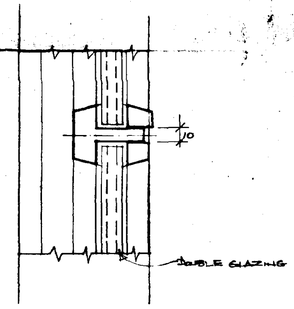


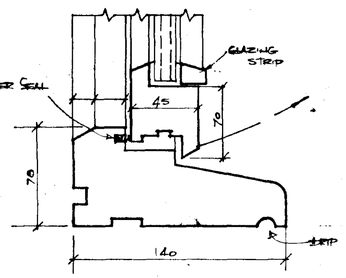


SECTION AA

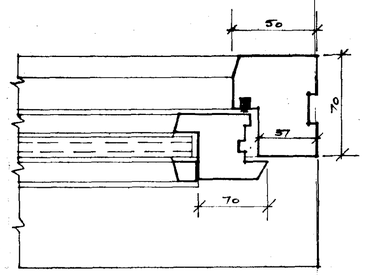


SECTION B

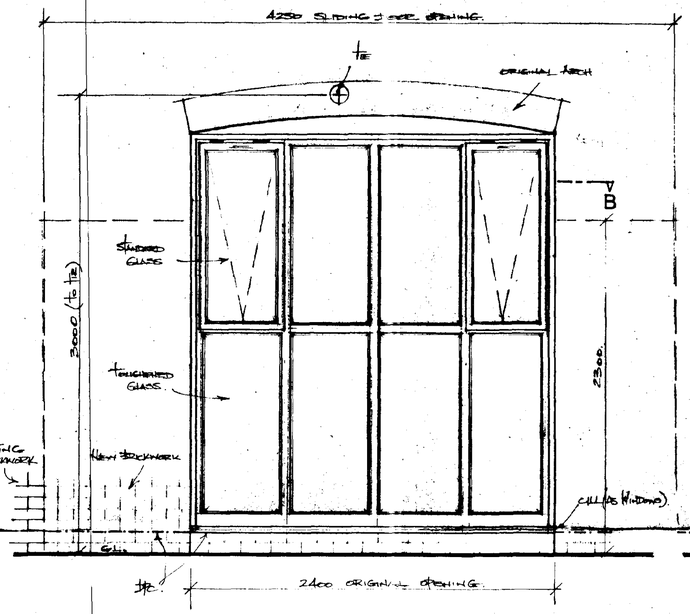


LOUNGE SCREEN 8

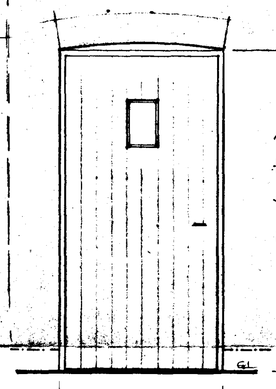


DOOR 6

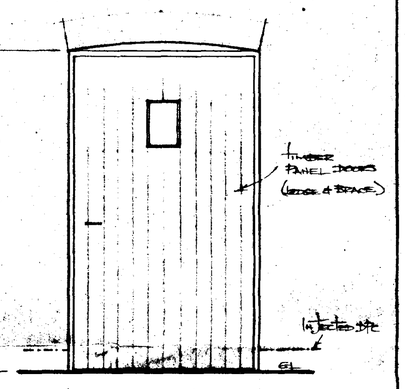


DOOR 4

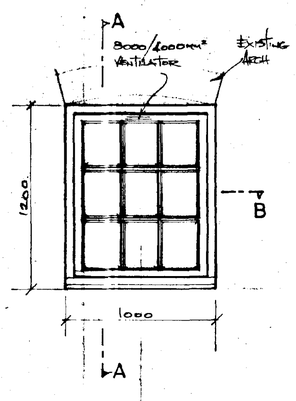

WINDOW 2.3.5.7.9

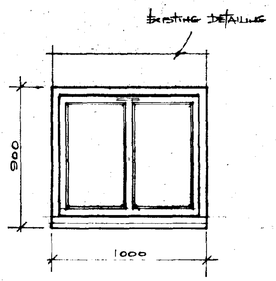

WINDOW 13.

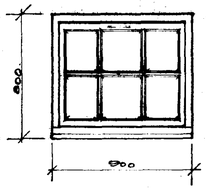

WINDOW 10.11.12.14.15.16

BRICKWORK OPENINGS TO BE FILLED WITH RECLAIMED BRICKS FROM ORIGINAL BUILDING.

ALL NEW BRICKWORK TO BE TOOTHED INTO EXISTING.

LOUNGE SCREEN WINDOW TO REPLACE SLIDING DOUBLE DOORS - WIDTH AND HEIGHT OF SCREEN TO RE-USE EXISTING BRICK ARCH WHICH WAS ORIGINAL BARN OPENING.

ALL DOORS & WINDOWS, ETC TO BE CONSTRUCTED FROM TIMBERS.

BARN CONVERSION

DETERMINED PLAN

AMENDED PLAN
Ref.

SOUTH HOLLAND DC
HOUSING & PLANNING
17 OCT 1996
0869
Ref: [illegible] /96

1, 8 to 16. DOOR DETAILS, ETC.

G. R. MERCHANT
I.ENG AMICE, FIWO,
ARCHITECTURAL, STRUCTURAL & LAND DRAINAGE CONSULTANT
TEL: HOLBEACH (01406) 490800

PROJECT:
RESIDENTIAL DEVELOPMENT OFF BLAZEGATE SEDNEY

CLIENT:
DGM PROPERTIES LTD

SCALES:	DATE:
1/20 1/2	SEPT 1996
G.R.MERCHANT.	DRAWING No.: DGM-G 2/11 A

REVISIONS:
A

DO NOT SCALE FROM THIS DRAWING
This drawing is copyright and may not be altered, traced, photographed or used for any purpose other than that for which it is issued.
The General Contractor is to check all dimensions on site and report discrepancies to the Architect.
All details shown on this drawing including foundations are based upon typical site conditions related to the area. No responsibility can be accepted for abnormal conditions which may be discovered during construction unless reported to the Architect so that design amendments may be considered. Site soil surveys are recommended in respect of foundations to establish specific site conditions before foundation work is undertaken.

SUMMIT 2299 4987