


DRG. No. SMH 501 - Sht 1.

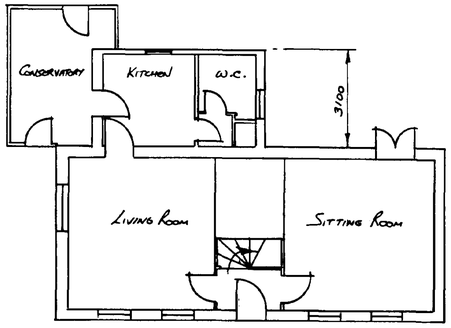


Existing Ground Floor Plan.

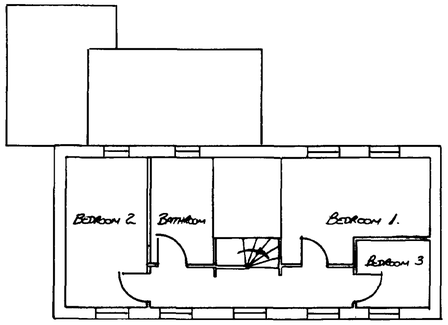


Existing First Floor Plan.

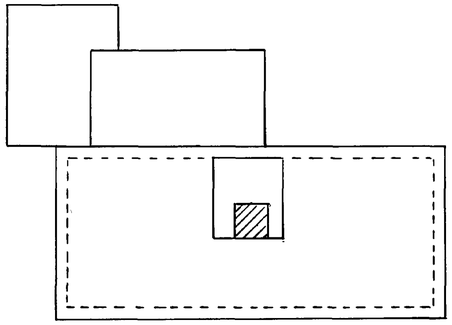

Existing Attic (un-used).

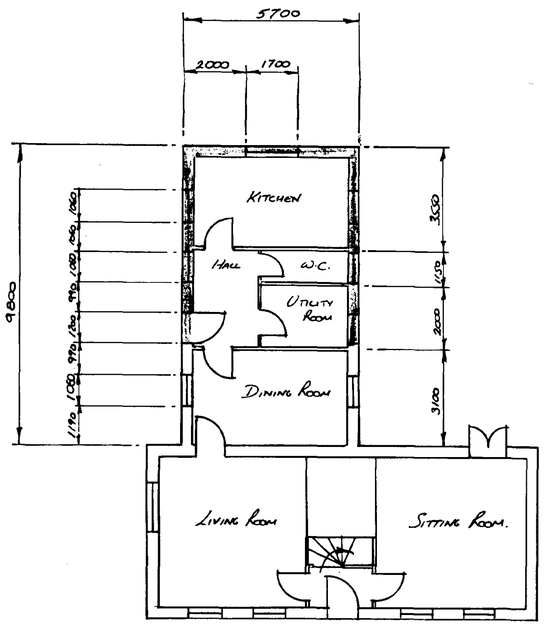


Proposed Ground Floor Plan.

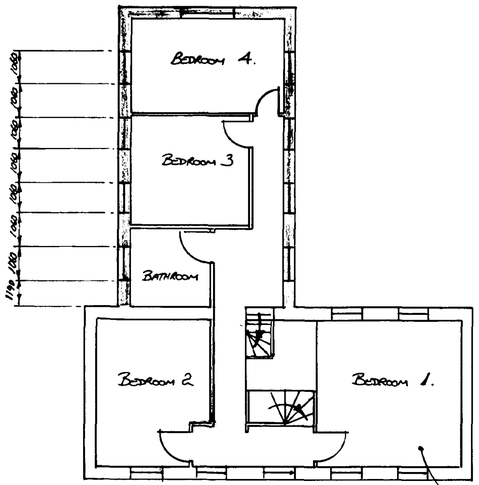


Later internal partition walls which formed small bedroom removed to re-instate bedroom 1 as originally built.


Proposed First Floor Plan.

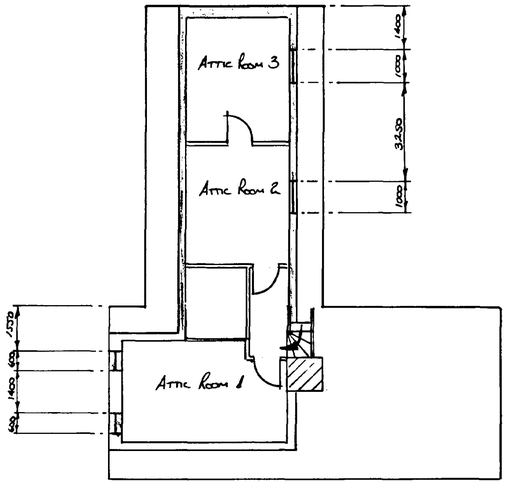

Proposed Second Floor Plan.

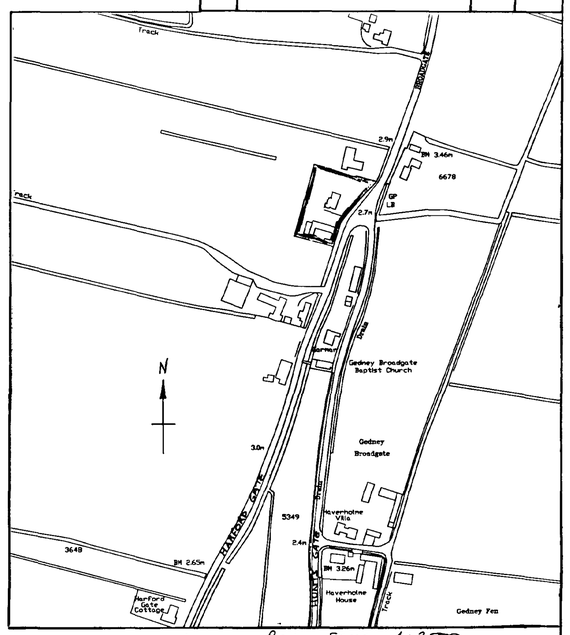

Location Plan - Scale 1:2500

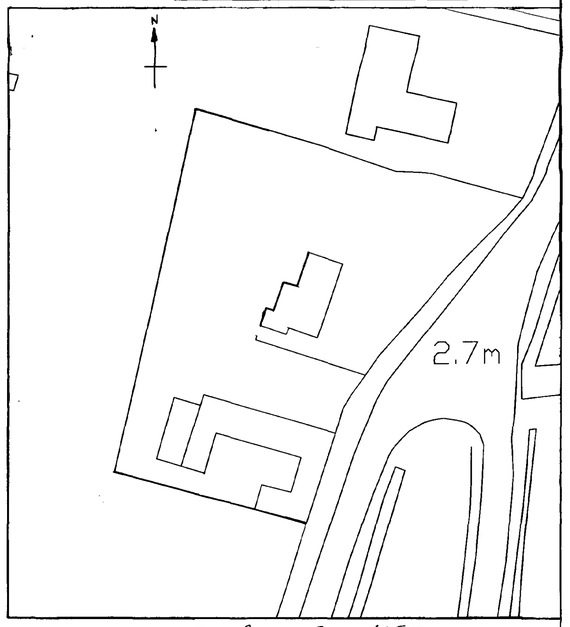

Site Plan - Scale 1:500.

SOUTH HOLLAND DC
HOUSING & PLANNING
03 SEP 1999
Ref: 0870/99

DRAWN		Date Sept 99	
CHECKED			1st ANGLE PROJECTION
APPROVED			SCALE 1:10

~~MATERIAL~~:

~~CONTRACT No.~~:

~~TREATMENT~~:


TITLE: Proposed Alterations to The Elms, Harford Gate, Gedney Broadgate, Lincs. - Plans.

DRG. No. SMH 501 - Sheet 1.

OZALID (UK) LTD

DRG. No. SMH 501 SHT 3.

DRG. No.	SMH 501 - SHT 3.		
REVISIONS			
ISSUE	REMARKS	INITIALS	DATE

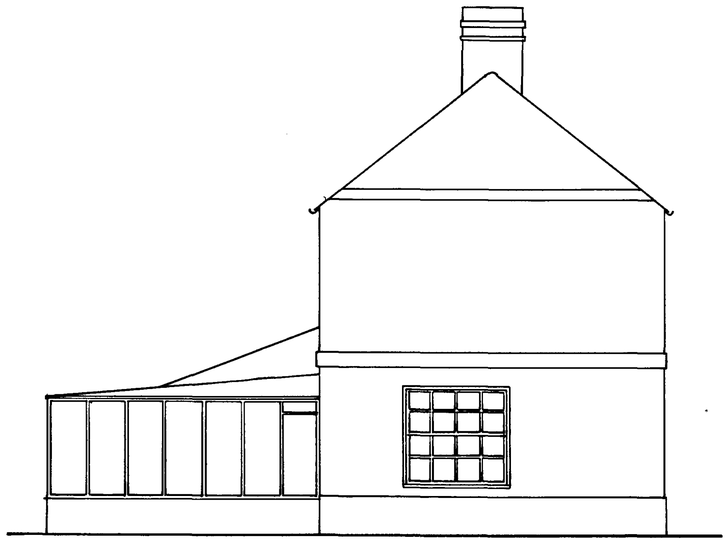

EXISTING SOUTH END ELEVATION.




EXISTING REAR ELEVATION.



PROPOSED SOUTH END ELEVATION.

BRICKS, BOND, JOINERY AND ROOF SLATES TO MATCH EXISTING.

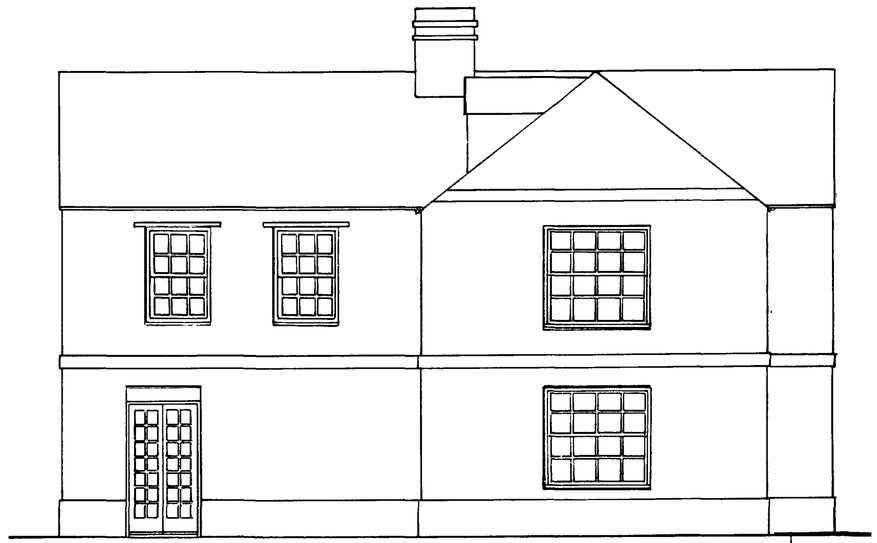

PROPOSED REAR ELEVATION.

SOUTH HOLLAND DC
HOUSING & PLANNING
03 SEP 1999
Ref: 0820/99

DRAWN	SHBJ	Date Sept 99	
CHECKED			1st ANGLE PROJECTION
APPROVED			SCALE 1:20
~~MATERIAL~~:			~~CONTRACT No.~~
~~TREATMENT~~:			

TITLE: PROPOSED ALTERATIONS TO THE ELMS, HARFORD GATE, GUDNEY BROADGATE, LINCS. - ELEVATIONS.


DRG. No. SMH 501 - SHEET 3.

1829-382


DZALID (UK) LTD

DRG. No. SMH 501 SHT 2


DRG. No.	SMH 501 - SHT 2		
REVISIONS			
ISSUE	REMARKS	INITIALS	DATE

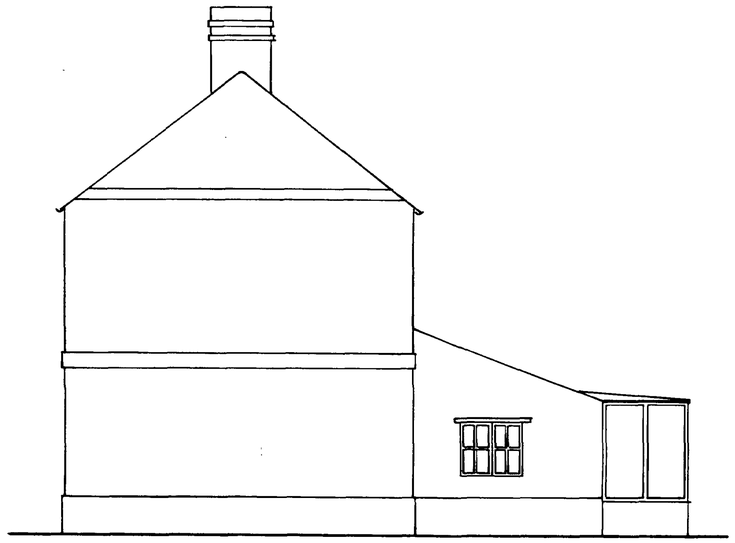

EXCISTING NORTH END ELEVATION.

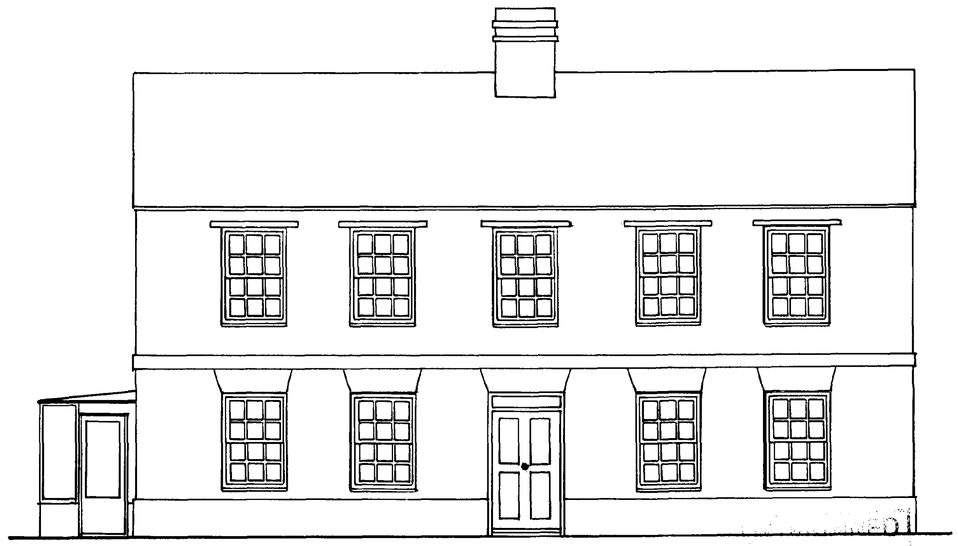


EXCISTING FRONT ELEVATION.

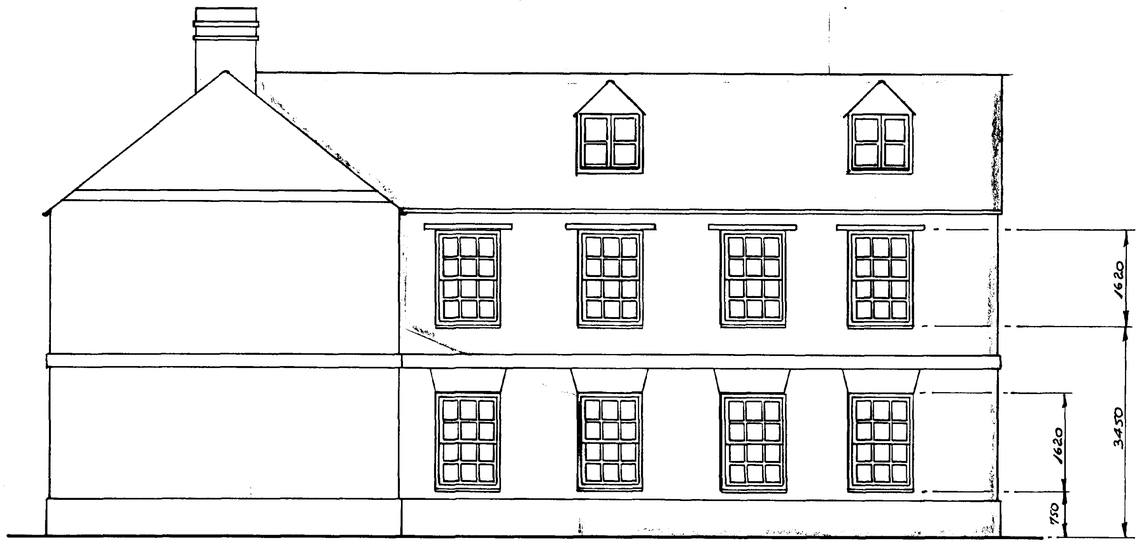

PROPOSED NORTH END ELEVATION.

BRICKS, BOND, JOINERY AND ROOF SLATES TO MATCH EXISTING.

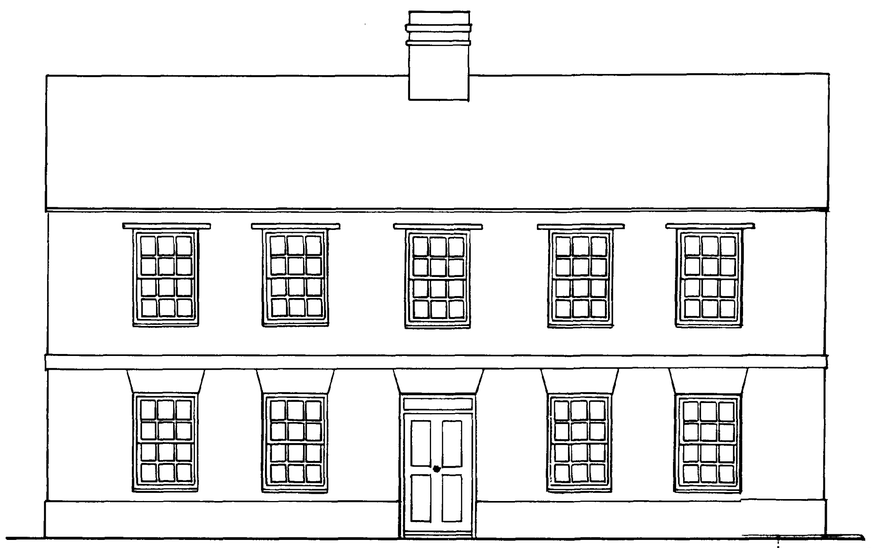

PROPOSED FRONT ELEVATION.

SOUTH HOLLAND DC
HOUSING & PLANNING
03 SEP 1999
Ref: 0870/99

DRAWN	[signature]	Date Sept 99	
CHECKED			1st ANGLE PROJECTION
APPROVED			SCALE: 1:20
~~MATERIAL~~:			~~CONTRACT~~ No.
~~TREATMENT~~:			

TITLE: PROPOSED ALTERATIONS TO THE ELMS, HOLFORD GATE, GEDNEY BROADGATE, LINCS. - ELEVATIONS.

DRG. No. SMH 501 - SHEET 2.

1829-382

DEALID (UK) LTD.