NATIVE SPECIES TREES & BUSHES

PROPOSED CONSERVATION / AMENITY AREA

NO ACCESS TO SITE FROM GREEN LANE

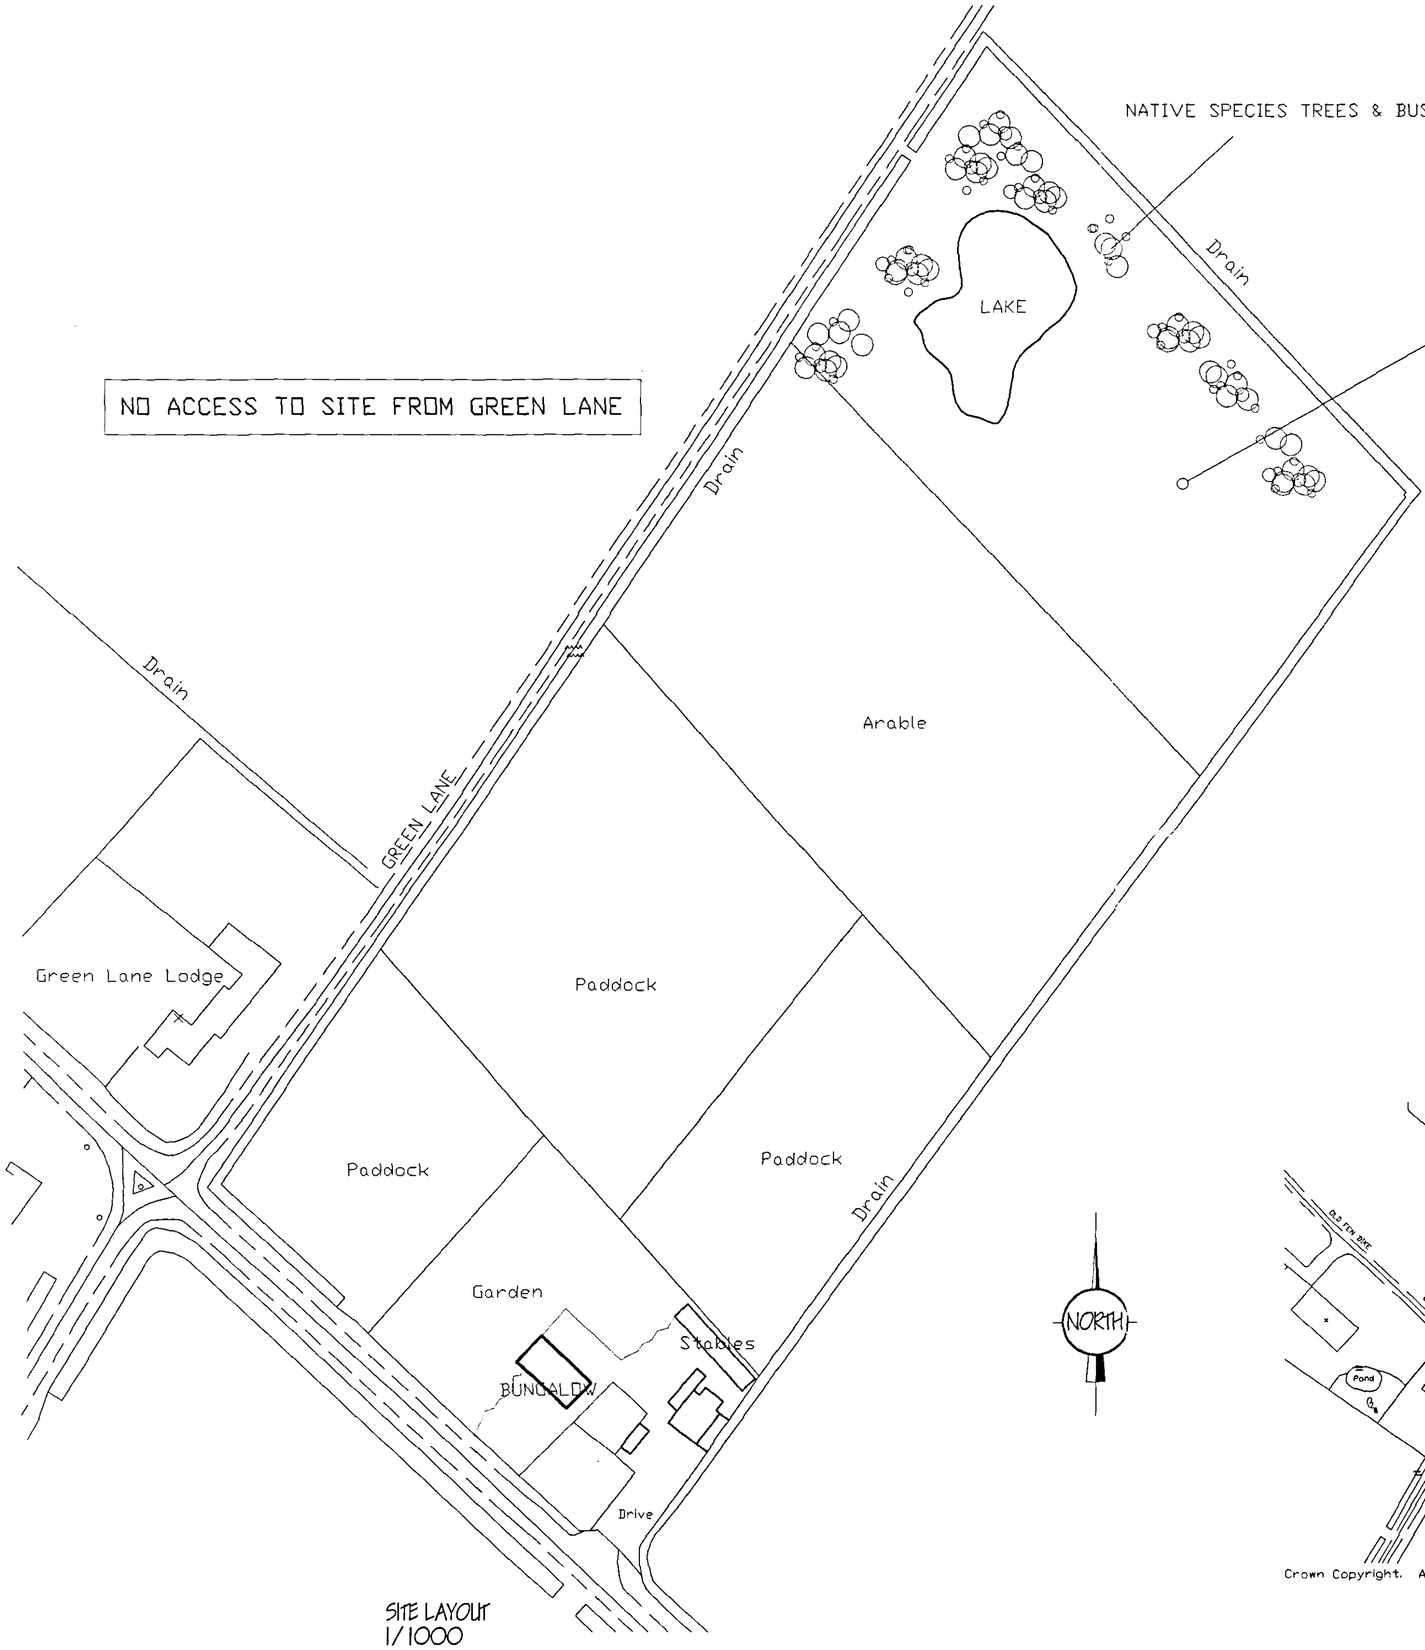

SITE LAYOUT
1/1000

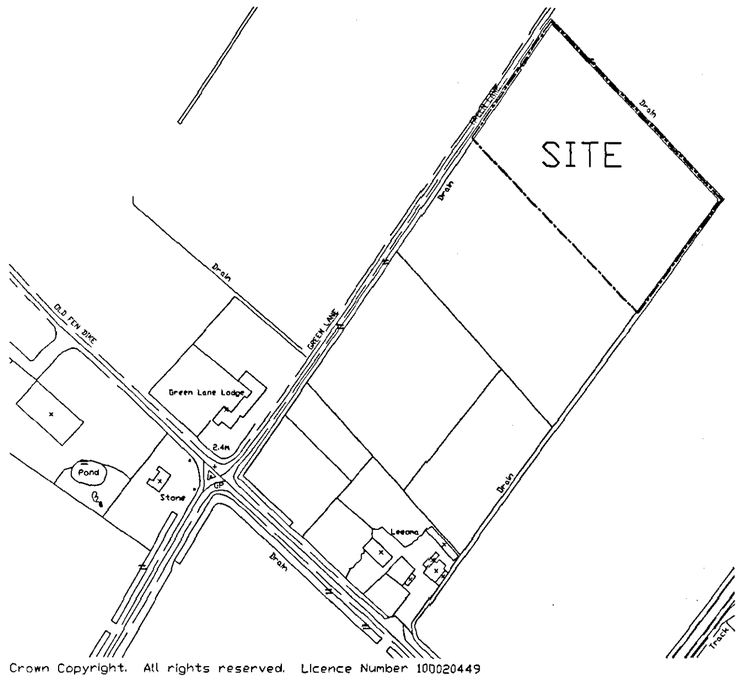

Crown Copyright. All rights reserved. Licence Number 100020449

LOCATION PLAN
1/2500

27 JUL 2005
0873/05

DETERMINED PLAN

ref.	revision	date
P	Reduce application site	June '05
A	REDUCE LAKE & LANDSCAPING - PLANNING	MAY '05

G. R. MERCHANT GRM
I.ENG AMICE FTWO

ARCHITECTURAL, STRUCTURAL AND LAND DRAINAGE CONSULTANTS

Unit 4, Wrights Mews
12A Park Road, Holbeach,
Spalding, Lincs. PE12 7EE
Tel: 01406 490600
Fax 01406 425744
E-Mail: G. R. Merchant @ Merchant. FS. Co. UK

Project
CREATION OF CONSERVATION/ AMENITY AREA
GREEN LANE / JEKIL'S BANK.
HOLBEACH ST JOHNS.
SPALDING. LINC'S. PE12 8SQ.

Client
MR. & MRS. N. FORDHAM.

Drawing
LOCATION & SITE PLANS.

Job Ref.	Drawing No.
1082-04	01B
Date	**Drawn**
NOV '04	GRM

Scales
AS INDICATED.

DO NOT SCALE FROM THIS DRAWING

This drawing is copyright and may not be altered, traced, photographed or used for any other purpose other than that by which it is issued. The Contract Contractor is to check all dimensions on site and report any discrepancies to the Architect. All details shown on this drawing including foundations are based upon typical site conditions related to the area. No responsibility can be accepted for abnormal conditions which may be discovered during construction unless notified to the Architect as Pre-design Investigations may be considered. Site soil surveys are not in respect of foundations to establish specific site conditions before foundation work.
This drawing is limited in the amount of information contained and does not purport to contain a full specification of the works. It is solely for the purpose of obtaining Planning Permission / Building Regulations approval. This drawing must not be used as a contract document. The works will not be supervised or inspected on site by G.R.Merchant or any representative thereof. It is the client or their appointed agents responsibility to control workmanship, submission of materials, adherence to specification, variations to contract etc.
All materials to be new unless otherwise stated and all components and materials etc. to be used fitted and installed etc. to strict accordance with manufacturers instruction and relevant code of practice. Materials shall conform to appropriate British standard specification or BBA certificates or European code equivalent. The Employer / Client shall ensure that the selected contractor is conversant with and adopts all measures necessary to achieve compliance with Health and Safety Legislation for Building sites and Work places. The Employer / Client is advised that should the works need to comply with the Construction Design and Management Regulations an independent Planning Supervisor will be required. The works shall comprise of all that is shown on the drawing and details. Work that may not specifically shown but may be reasonably inferred as necessarily to carry out the works shall be deemed to be included.