



SITE PLAN.
1/500.

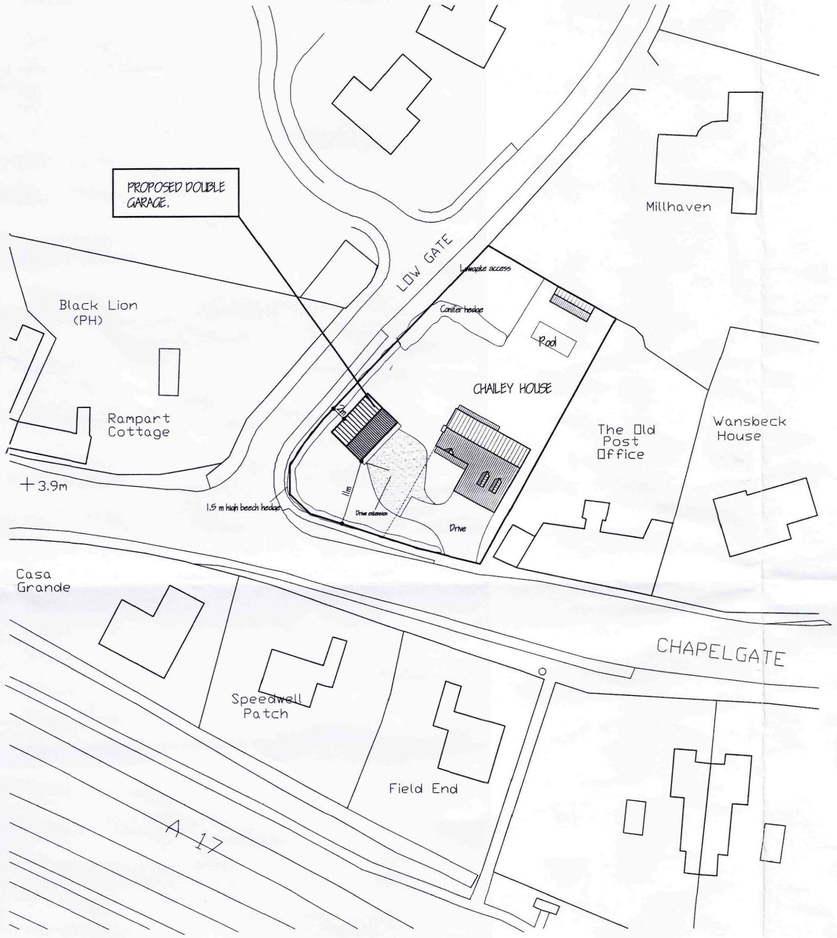

SITE

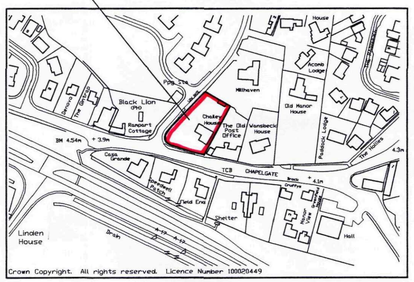

LOCATION PLAN.
1/2500.

ref	revision	date

G. R. MERCHANT LTD.
I.ENG AMICE FIWO

ARCHITECTURAL, STRUCTURAL AND LAND DRAINAGE CONSULTANTS

4 Wrights Mews
12A Park Road, Holbeach,
Spalding, Lincs. PE12 7EE
Tel: 01406 490600
Fax: 01406 425744
E-Mail: gr.merchant@btconnect.com

Project
PROPOSED DOUBLE GARAGE.
CHAILEY HOUSE.
CHAPELGATE. GEDNEY.
SPALDING. LINC'S.

Client
MR. & MRS. V. GEDNEY.


Drawing
LOCATION & SITE LAYOUT PLANS.

Job Ref.	Drawing No.
2104-10.	05.
Date	Drawn
AUG' 10.	GRM.


Scales
AS INDICATED.

DO NOT SCALE FROM THIS DRAWING
This drawing is copyright and may not be altered, traced, photographed or used for any other purpose other than that for which it is issued. The General Contractor is to check all dimensions on site and report any discrepancies to the Architect. All details shown on this drawing including foundations are based on visual inspection only and no guarantee is given that they are suitable for any unknown ground conditions which may be discovered during construction unless reported to the Architect so that design amendments may be considered. Site soil surveys are recommended in respect of foundation design to establish specific site conditions before foundation work is undertaken. This drawing is limited to the amount of information contained and does not purport to contain a full specification of the works. It is to be read in conjunction with all other drawings and specifications relating to the works and is not to be used as a contract document alone. The works will not be supervised or inspected on site by G.R. Merchant or any representative thereof. It is the client or their appointed agents responsibility to correct workmanship, substitution of materials, adherance to specification, variations to contract etc.All materials to be new unless otherwise stated and all components and materials etc. to be used fitted in accordance with the manufacturers recommendations and instructions. All workmanship and materials shall conform to appropriate British standard specification or ISO certificate or European code equivalent. The Employer / Client shall ensure that the selected contractor is conversant with and adopts all measures necessary to achieve compliance with Health and Safety legislation for Building sites and Work places. The Employer / Client is advised that should the works need to be notified under the Construction (Design and Management) Regulations a competent Planning Supervisor will be required. The works shall comprise of all that is shown on the drawing and details. Work that may not specifically be shown but may be reasonably inferred as necessary to carry out the works shall be deemed to be included. It is the client / land owners responsibility to be aware of the Party Wall etc. Act 1996 when building in close proximity to adjoining neighbour boundaries.


SHDC
Planning & Development
20 OCT 2010
Ref: 0553-10

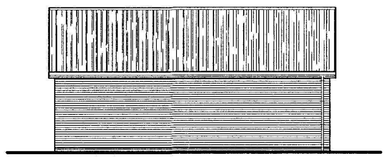


REAR ELEVATION.

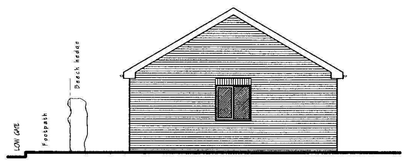


END ELEVATION.

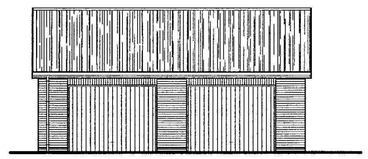


FRONT ELEVATION.

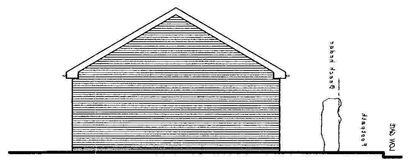

END ELEVATION.

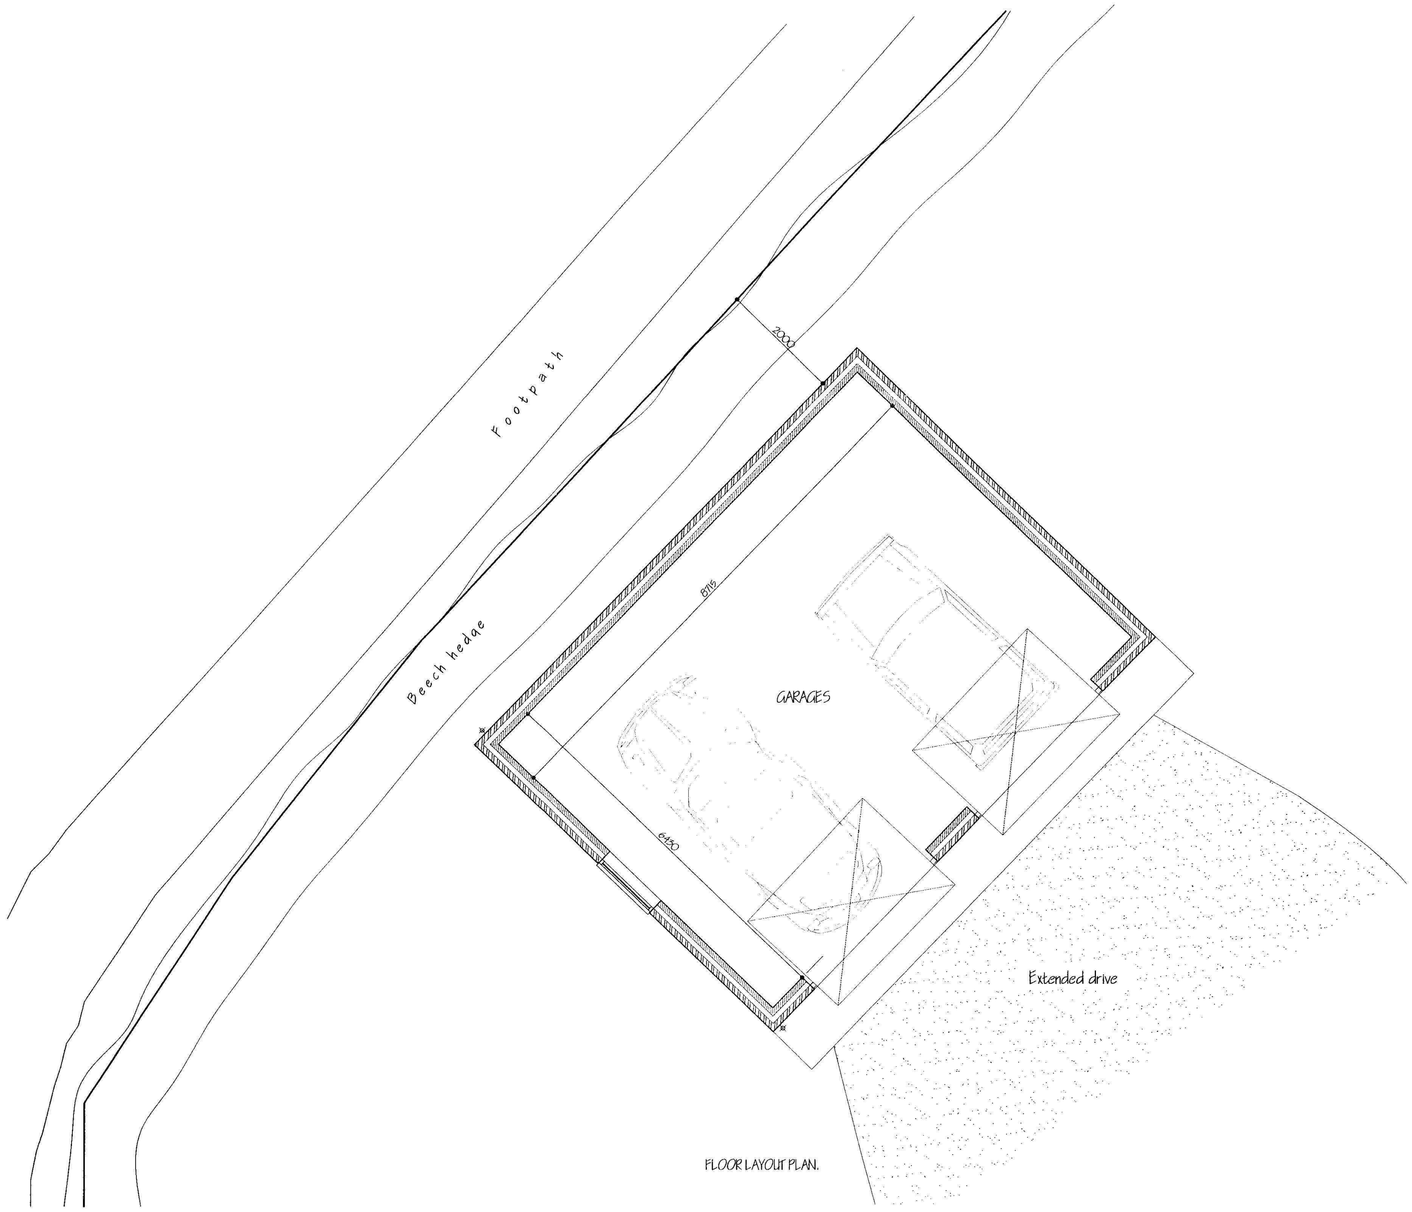

FLOOR LAYOUT PLAN.

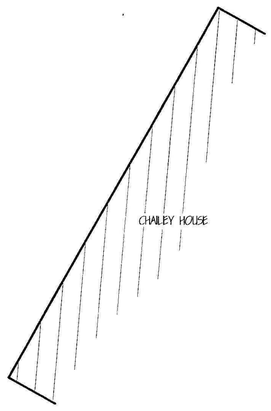

CSE3-10

ref:	revision	date

G. R. MERCHANT LTD.
I.ENG AMICE FIWO

ARCHITECTURAL, STRUCTURAL AND LAND DRAINAGE CONSULTANTS

4 Wrights Mews
12A Park Road, Holbeach,
Spalding, Lincs. PE12 7EE
Tel: 01406 490800
Fax: 01406 425744
E-Mail: gr.merchant@btconnect.com

Project
PROPOSED DOUBLE GARAGE.
'CHAILEY HOUSE'.
LONGGATE. GEDNEY.
SPALDING. LINC'S.

Client
MR. & MRS. V. GEDNEY.

Drawing
FLOOR PLAN & ELEVATIONS.

Job Ref.	Drawing No.
2104-10.	04.
Date	Drawn
AUG' 2010.	GRM.

Scales
1/50. 1/100. [unless otherwise stated]

DO NOT SCALE FROM THIS DRAWING
This drawing is copyright and may not be altered, traced, photographed or used for any other purpose other than that for which it is issued. The General Contractor is to check all dimensions on site and report any discrepancies to the Architect. All details shown on this drawing including foundations are based upon typical site conditions related to the area. No responsibility can be accepted for abnormal conditions which may be discovered during construction unless reported to the Architect on first opportunity. Contractor is to provide trial hole or other surveys as instructed by the Architect to establish specific site conditions before foundations are commenced. This drawing is not limited in the amount of information contained and does not purport to contain a full specification of the works. It is solely for the purpose of obtaining Planning / Building Regulation approval. This drawing must not be used as a contract document alone. The works will not be supervised or inspected on site by G.R Merchant or any representative thereof. It is the client or their appointed agents responsibility to control workmanship, substitution of materials, adherence to specification, variations to contract etc.All materials to be new unless otherwise stated and all components and materials etc. to be used fitted and installed etc. to strict accordance with manufacturers instruction and relevant code of practice. Materials shall conform to appropriate British standard specification or BBA certificate or European code equivalent. The Employer / Client shall ensure that the selected contractor is conversant with the relevant statutory requirements and has adequate insurance cover. Particular attention is drawn to building near boundaries. It is employers / client's responsibility to ensure that the works need to comply with the Construction Design and Management Regulations an Independent Planning Supervisor will be required. The works shall comprise of all that is shown on the drawing and details. Work that may not specifically be shown but may be reasonably inferred as necessary to carry out the works shall be deemed to be included. It is the plot / land owners responsibility to be aware of the Party Wall etc. Act 1996: when building in close proximity to adjoining neighbors boundaries.