Ordnance Survey®

# OS Sitemap®




Produced 19.10.2010 from the Ordnance Survey National Geographic Database and incorporating surveyed revision available at this date. © Crown Copyright 2010.

Reproduction in whole or part is prohibited without the prior permission of Ordnance Survey.

Ordnance Survey, the OS Symbol and OS Sitemap are registered trademarks of Ordnance Survey, the national mapping agency of Great Britain.

The representation of a road, track or path is no evidence of a right of way.

The representation of features as lines is no evidence of a property boundary.

Part or all of this OS Sitemap is enlarged from mapping produced at one or more of the following scales: 1:1250, 1:2500, 1:10000.


Metres
0 20 40

Scale 1:1250

Supplied by: **Outlet User**
Serial number: 00054100
Centre coordinates: 545905.75 329149

Further information can be found on the OS Sitemap Information leaflet or the Ordnance Survey web site: www.ordnancesurvey.co.uk

SHDC
Planning & Development
21 OCT 2010
Ref: 0887-10

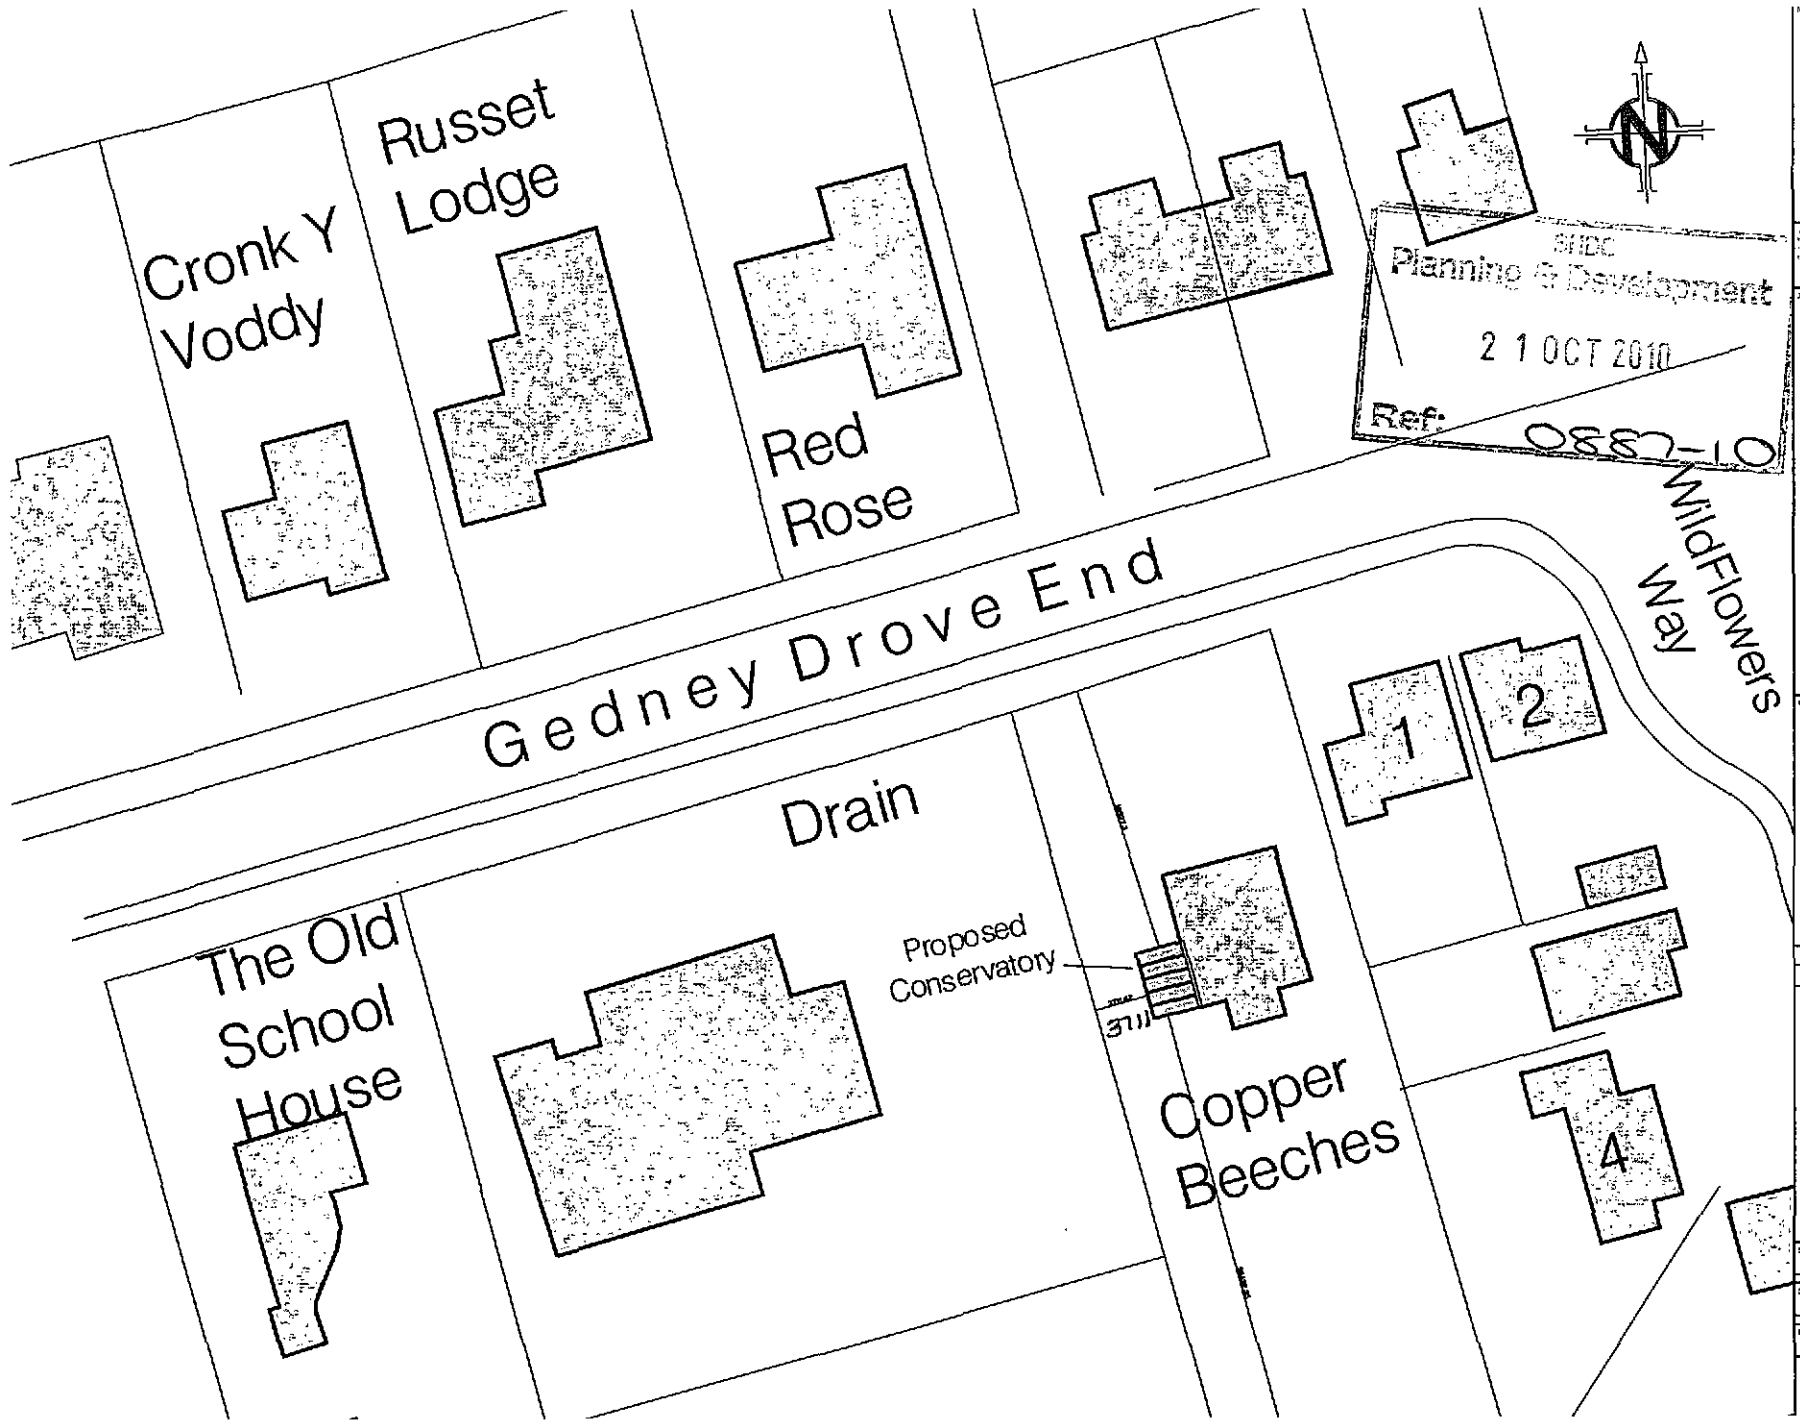


Notes

- All dimensions must be checked on site and not scaled from this drawing, any discrepancies to be reported to the office before.
- The Contractor shall make a survey of the site and take responsibility for accuracy of dimensions and levels necessary for the proper construction of works as indicated.

Client
MCCOMB

Job Title
PROPOSED CONSERVATORY
COPPER BEECHES
MAIN ROAD
GEDNET DROVE END

Drawing Title
PROPOSED BLOCK PLAN

©Copyright

ELEVATION
DESIGN - CONSTRUCTION
PROJECT MANAGEMENT
16 Wright Street Hull HU2 8JU
Telephone 01482 221155
Fax 01482 221105
Email

| Revisions | Date | Description | Dr. |
|---|---|---|---|
| A | | | |

Status: PLANNING


| Scale | Date |
|---|---|
| A4- 1:500 | 19/10/2010 |

| Drawn By | Checked | Approved |
|---|---|---|
| DF | | |


Drawing No. 1001/189/03 Rev A




Side Elevation

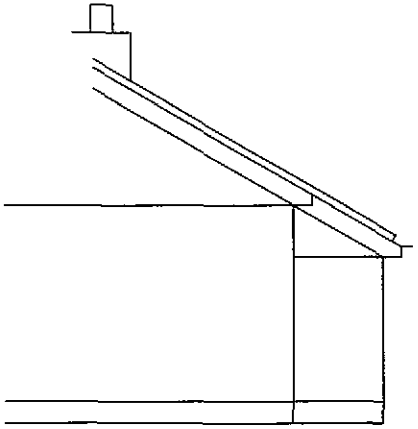

Front Elevation

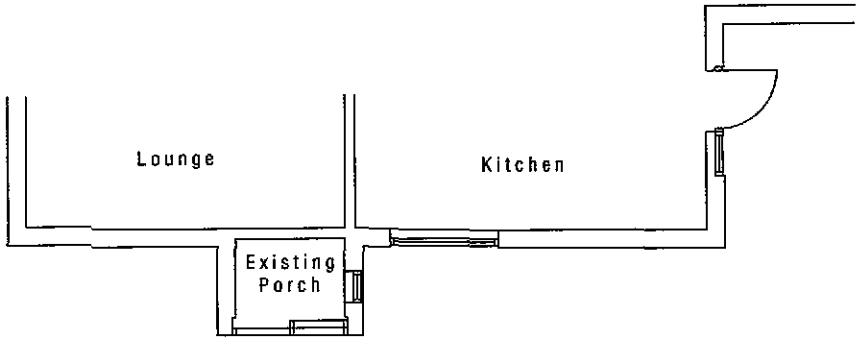


Part Ground Floor Plan

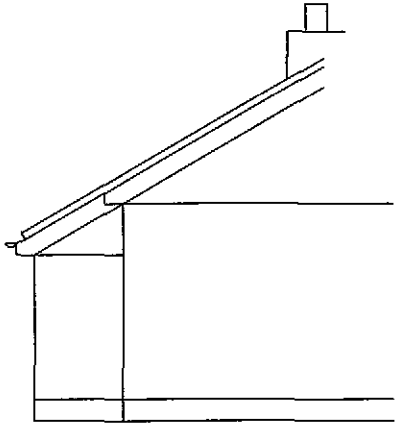

Rear Elevation

Notes

1. All dimensions must be checked on site and not scaled from this drawing. Any discrepancies are to be brought to the attention.
2. The Contractor shall make a survey of the site and shall be responsible for checking all dimensions and levels necessary for the proper construction of works as indicated.

Client:

McCOMB

Job Title:

PROPOSED CONSERVATORY
COPPER BEACHES
MAIN ROAD
GEDNEY GROVE END

Drawing Title:

SURVEY

©Copyright

**ELEVATION**

DESIGN - CONSTRUCTION
PROJECT MANAGEMENT

16 Wright Street Hull HU2 8JU

Telephone 01482 221155
Fax 01482 224108
Email

| Revisions | Date | Description | Dr. |
|---|---|---|---|
| | | | |

SHDC
Planning & Development
21 OCT 2010
Ref: 0887-10

Status: SURVEY


Scale: A4- 1:100 | Date: 19/10/2010

Drawn By: DF | Checked | Approved


Drawing No.: 1001/189/01 | Rev




Side Elevation

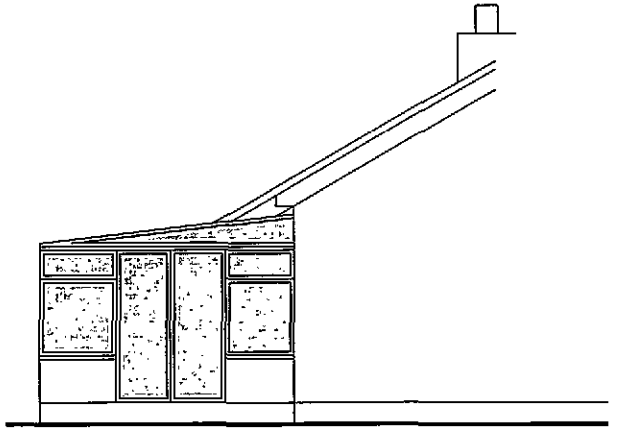

Rear Elevation

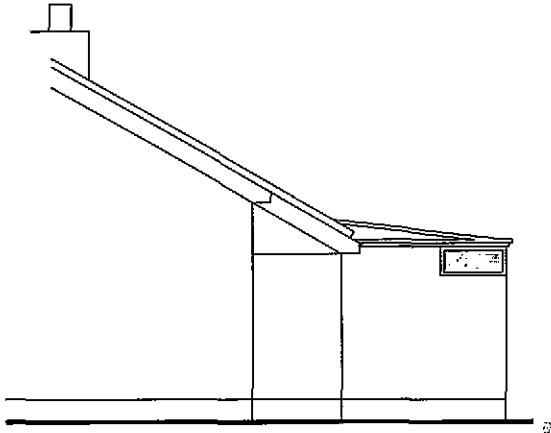

Front Elevation

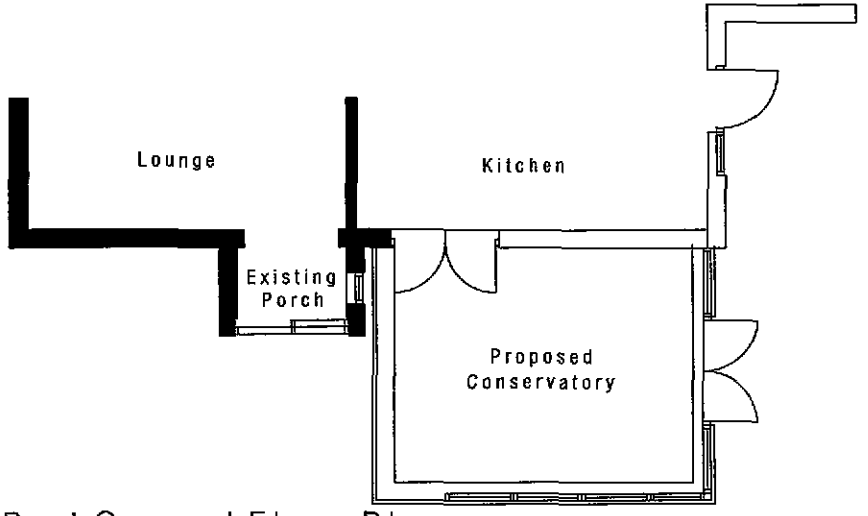


Part Ground Floor Plan



Roof Plan

Notes

1. All dimensions must be checked on site and not scaled from this drawing, any discrepancies to be notified to the office/client.
2. The Contractor shall make a survey of the site and shall be responsible for setting out dimensions and levels necessary for the proper construction of works as indicated.

Client: McCOMB

Job Title: PROPOSED CONSERVATORY
COPPER BEACHES
MAIN ROAD
GEDNEY GROVE END

Drawing Title: PROPOSED

©Copyright

**ELEVATION**

DESIGN - CONSTRUCTION
PROJECT MANAGEMENT
16 Wright Street Hull HU2 8JU
Telephone 01482 221155
Fax 01482 221106
Email

| Revisions | Date | Description | DR |
|---|---|---|---|
| | | | |

SHDC
Planning & Development
21 OCT 2010
Ref: 0887-10

Status: PLANNING

| Scale | Date |
|---|---|
| A4- 1:100 | 19/10/2010 |

| Drawn By | Checked | Approved |
|---|---|---|
| DF | | |

Drawing No. 1001/189/02 Rev