

PREMISES AT CLIFTONS BRIDGE
FISHERGATE
SUTTON ST JAMES
SPALDING
PE12 0EZ

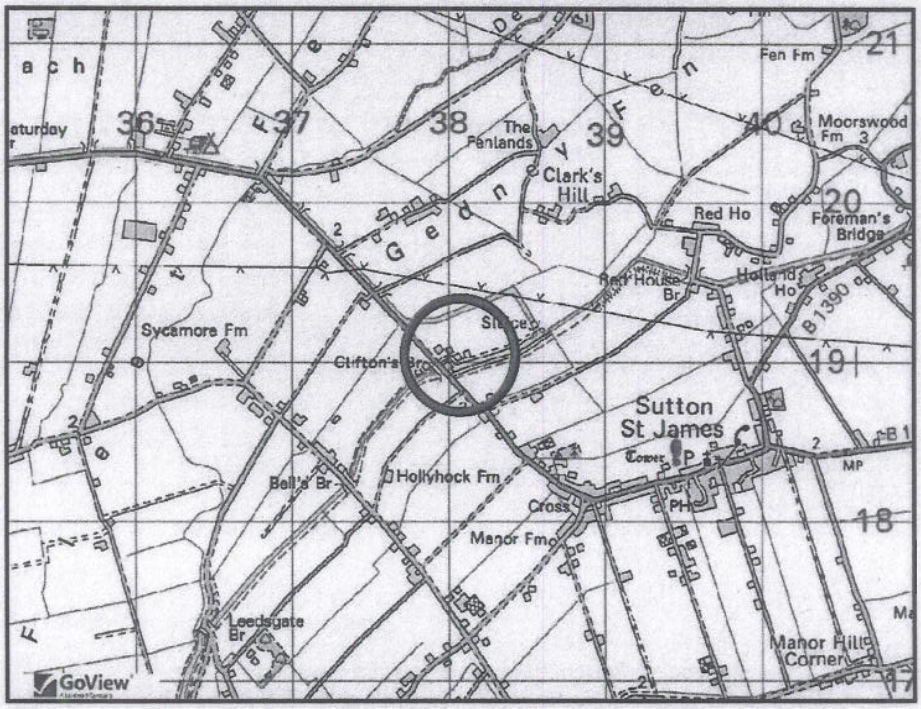

THIS DRAWING IS FOR THE PURPOSE OF OBTAINING PLANNING PERMISSION ONLY

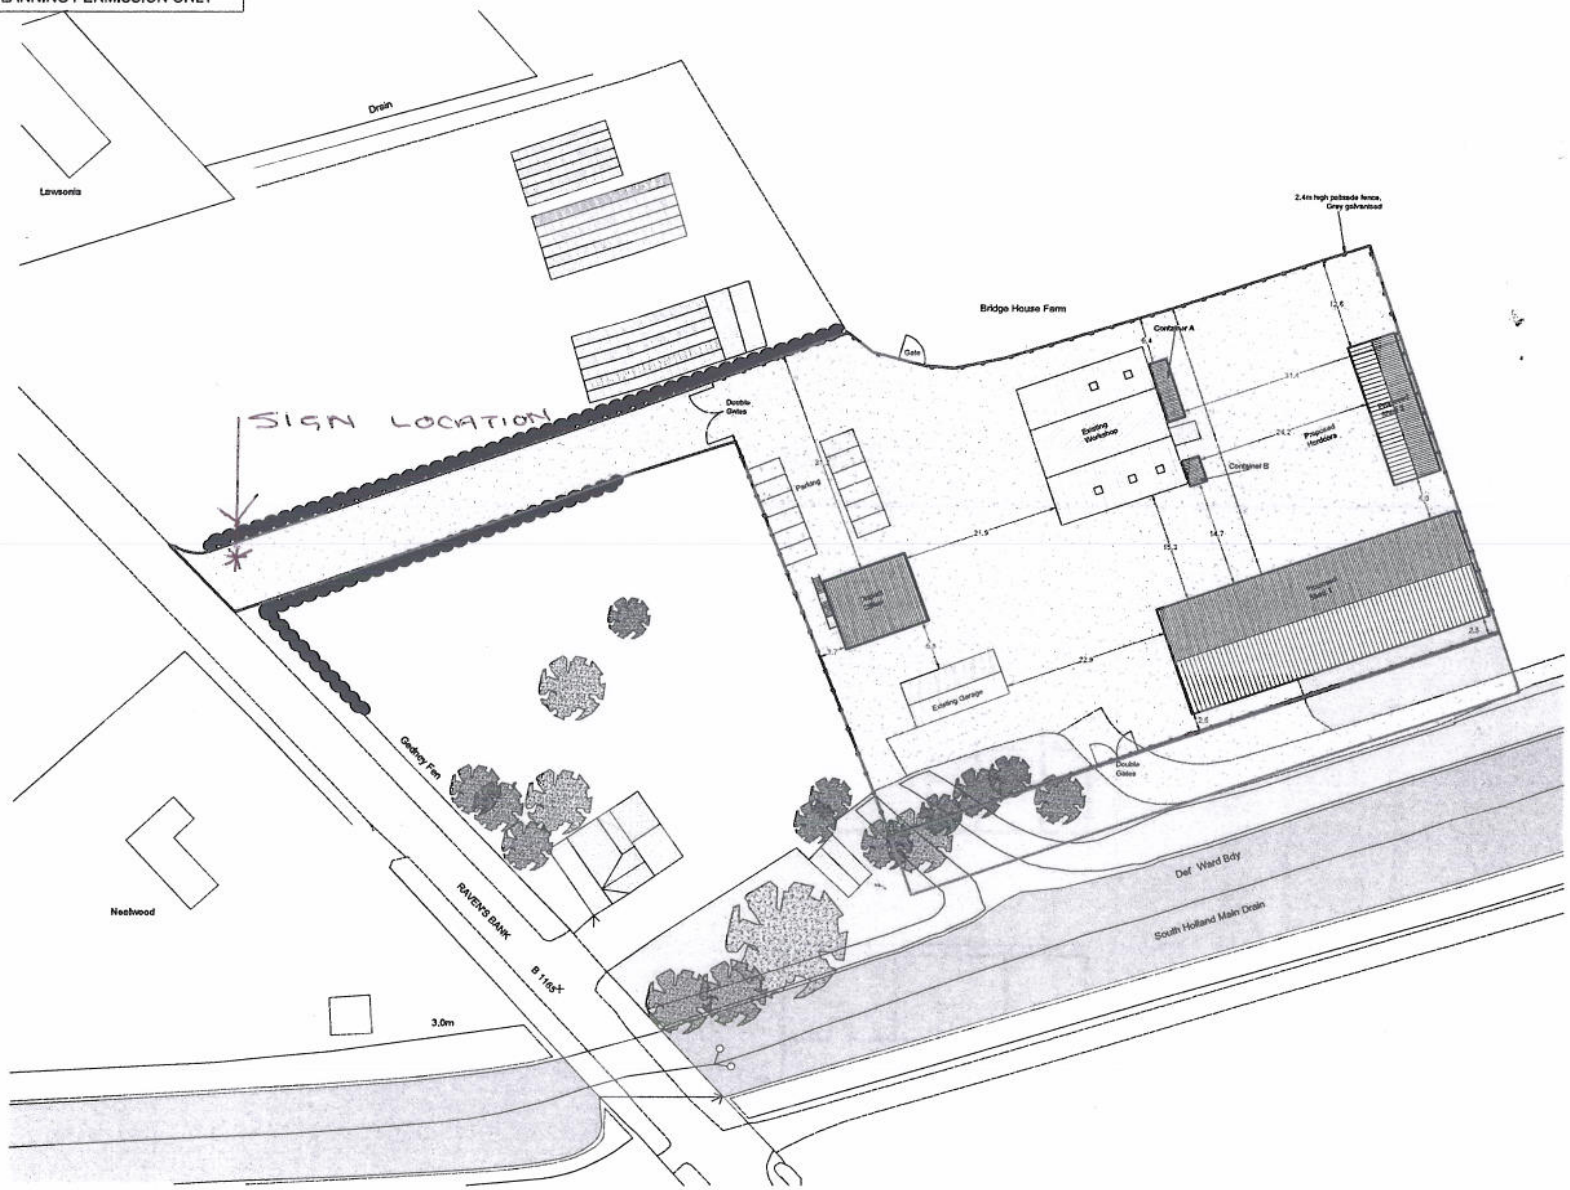

N

0 5 10 15 20 25m

Rev.	By	Notes	Date
C	ab	Proposed Shed 2 moved 3m.	17/03/14
B	ab	Gates & Fence amended. Site boundary amended. New shed added.	04/03/14
A	ab	Gates & Fence added. Site boundary amended, Duplex office rotated, Proposed Shed & Containers 1 & 2 removed. Containers 3 & 4 renamed as A & B. New shed added.	20/02/14

rdc Robert Doughty Consultancy

32 High Street, Helpringham
Sleaford, Lincolnshire NG34 0RA

Tel: 01529 421846
Fax: 01529 421358
Email: admin@rdc-landplan.co.uk
Web: www.rdc-landplan.co.uk

Client:	SLY AGRI LTD
Project:	Bridge House Farm, Sutton St James
Drawing title:	Proposed Site Plan

Drawing No.	Rev.	Drawn
1107-01-SP01	C	ab
Scale: 1:500 @ A2	Date: 22/01/2013	Checked

All measurements should be checked against on site conditions and any discrepancies should be brought to the attention of the Robert Doughty Consultancy.

Reproduced from Ordnance Survey Map with the permission of the controller of HM Stationery Office.
Crown Copyright reserved
Robert Doughty Consultancy Licence No. AR 100015613