
Ordnance Survey

OS Sitemap®

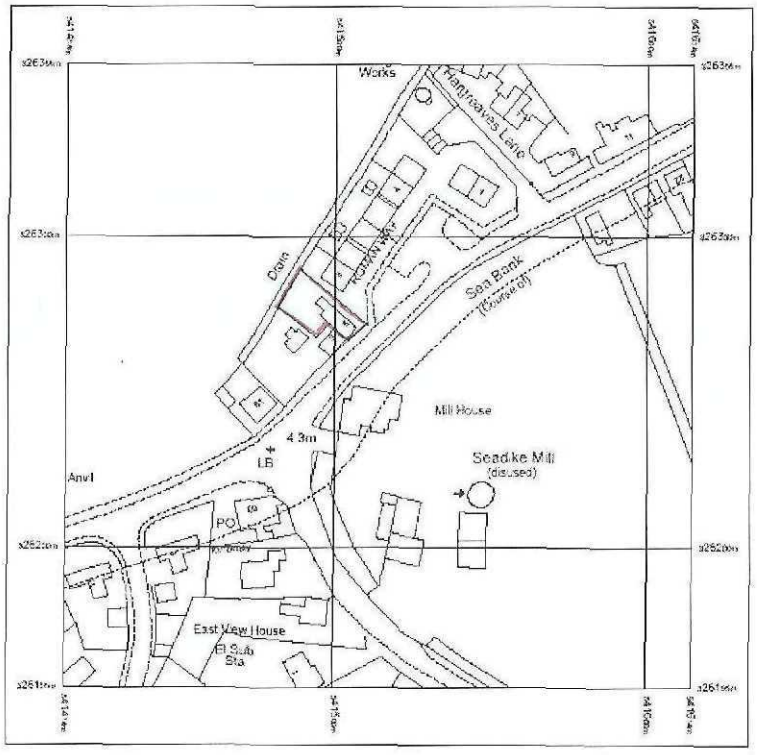

Produced 20.11.2008 from the Ordnance Survey National Geographic Database and incorporating surveyed revision available at this date. © Crown Copyright 2008.

Reproduction in whole or part is prohibited without the prior permission of Ordnance Survey.

Ordnance Survey, the OS Symbol and OS Sitemap are registered trademarks of Ordnance Survey, the national mapping agency of Great Britain.

The representation of a road, track or path is no evidence of a right of way.

The representation of features as lines is no evidence of a property boundary.

Part or all of this OS Sitemap is enlarged from mapping produced at one or more of the following scales: 1:1250, 1:2500, 1:10000.

Metres
0 20 40

Supplied by: Bookmark Spalding Ltd
Serial number: 00093200
Centre coordinates: 541814.5 326356.25

Further information can be found on the OS Sitemap information leaflet or the Ordnance Survey web site: www.ordnancesurvey.co.uk

Planning
07 DEC 2009
Ref: S/927/09

Site Plan: Scale 1:2500

Site Location: Willow Cottage, 5 Roman Bank, Gedney Dyke, Spalding, Lincolnshire

garden to No 5.

Shed

NORTH

Willow Cottage
No. 5.

garden wall

Existing Gravel Drive

8.00 m

No 3.

Existing garden wall

Entrance

Tarmac Footpath

1.30m

3.40m

Proposed Vehicular Access
With new dropped concrete curb
and lowered tarmac pavement
to highways approved standard.

Planning SWDC
26 NOV 2009
Ref: 0921/09

Roman Bank

Footpath

Plan to show
Proposed Vehicular Access
to: Willow Cottage,
5 Roman Bank
Gedney Dyke
Spalding. PE12 0AR

Scale 1:100

Date 20 Nov 2009

Drawn by J. H. SNEATH