



BLAZEGATE STREET SCENE

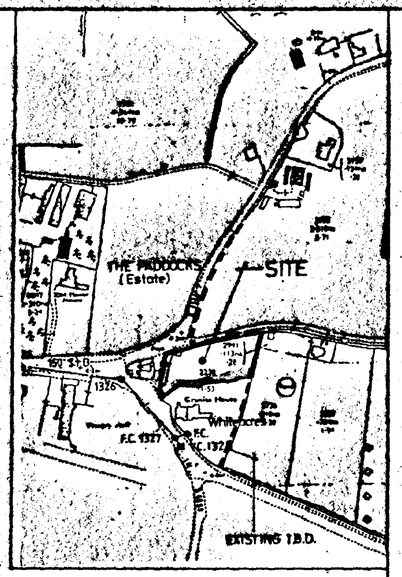

LOCATION PLAN.

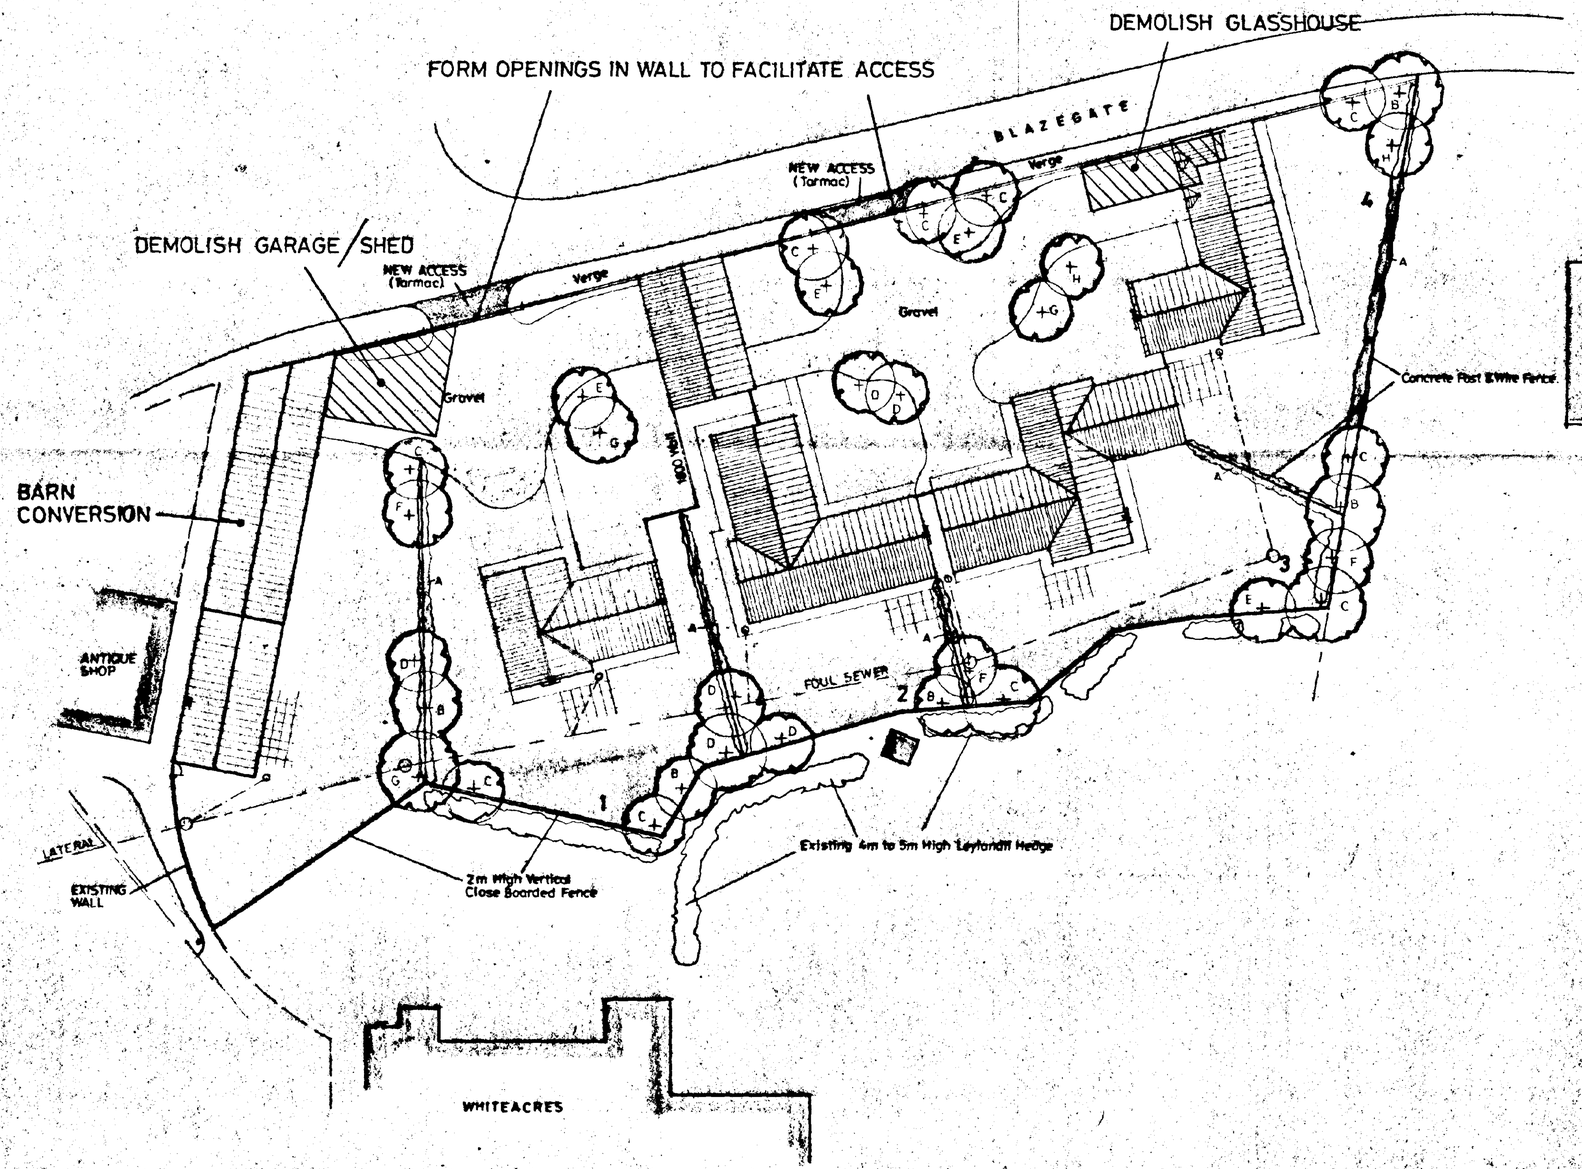

TREE PLANTING SCHEME

A. GREEN BEECH HEDGING	-	FAGUS SYLVATICA - 1 STANDARD
B. GREEN BEECH	-	FAGUS SYLVATICA - ½ STANDARD
C. RED HAWTHORN	-	CRETEAGUS PAULS SCARLET - ½ STANDARD
D. SILVER BIRCH	-	BETULA PENDULA - ½ STANDARD
E. WHITEBEAM	-	SORBUS ARIA LUTESCENS - ½ STANDARD
F. ROWAN	-	SORBUS AUCUPARIA - ½ STANDARD
G. CRIMSON KING MAPLE	-	ACER PLATANOIDES - ½ STANDARD
H. WILD CHERRY	-	PRUNUS AVIUM - ½ STANDARD

SOUTH HOLLAND D.C.
PLAN DEPT
03 OCT 1994
REF. H06/1050/94

DETERMINED PLAN

SITE LAYOUT

G. R. MERCHANT
LEVG ARICS. FIWO,
ARCHITECTURAL, STRUCTURAL & LAND DRAINAGE CONSULTANT
TEL: HOLBEACH (0406) 490800

PROJECT:
RESIDENTIAL DEVELOPMENT
OFF BLAZEGATE
GEDNEY


CLIENT:
DGM PROPERTIES LTD
PODE HOLE
SPALDING
LINCS

SCALES: 1/200 1/2500


DATE: SEPT 1994.

DRAWING No.: DGM-G 2/7

REVISIONS:

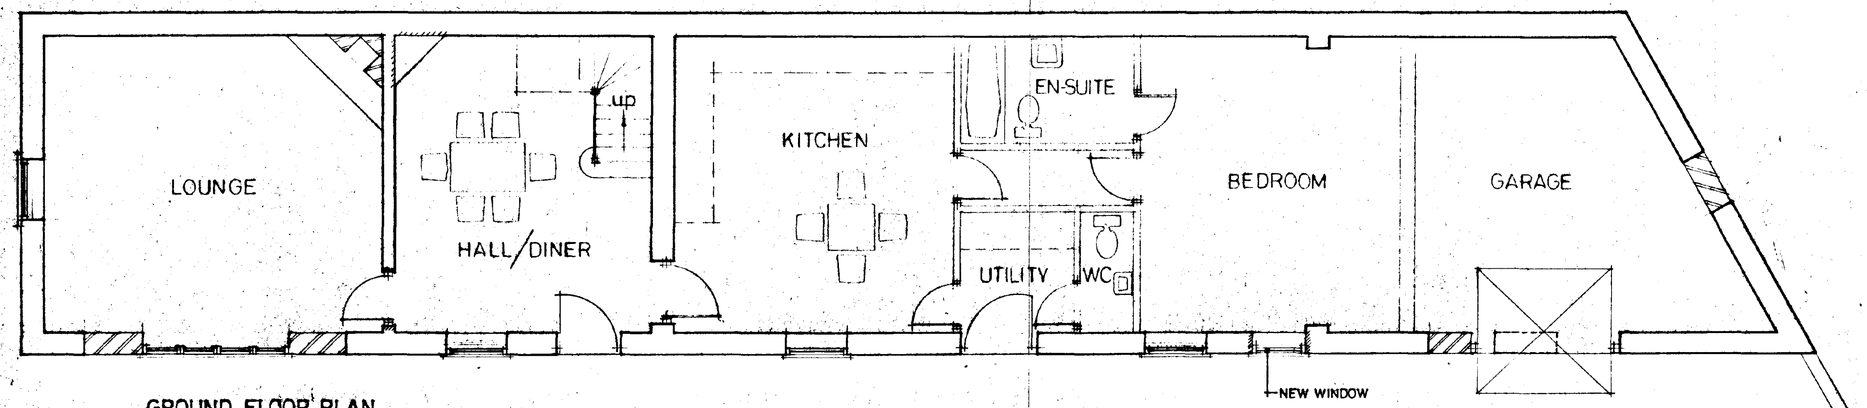


GROUND FLOOR PLAN.

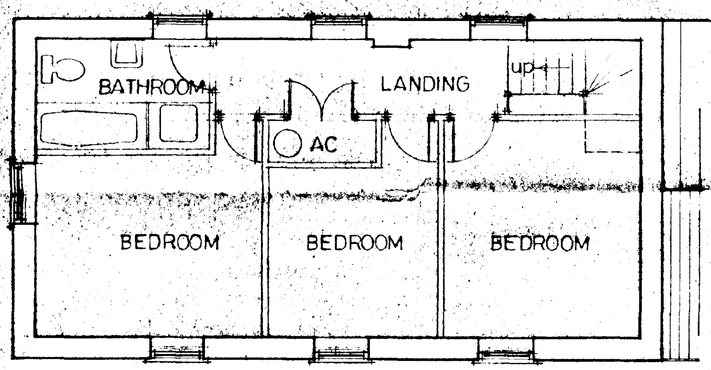

FIRST FLOOR PLAN.



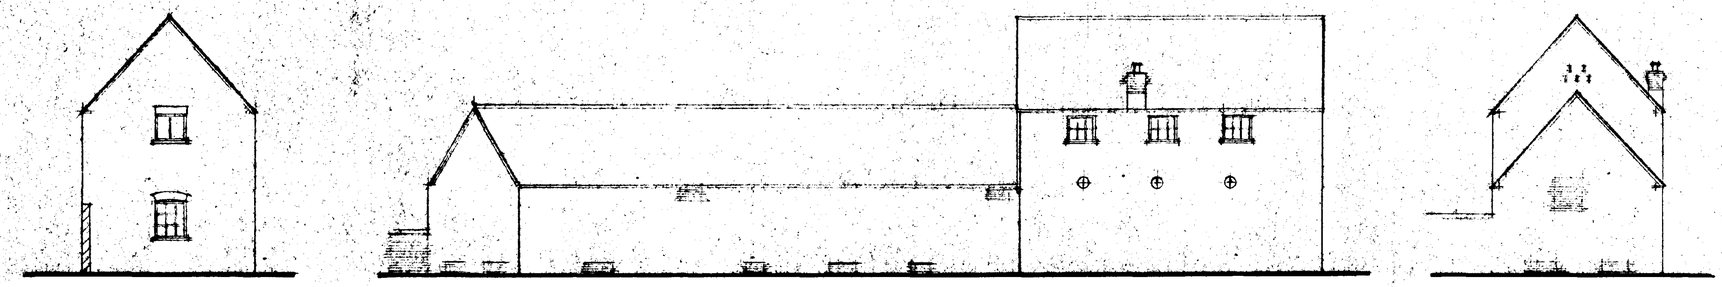

SOUTH... ND D.C.
PLAN DEPT
03 OCT 1994
REF..H06/09.sol/94.

DETERMINED PLAN

BAIRN CONVERSION

G. R. MERCHANT
I.ENG AMICE, FIWO,
ARCHITECTURAL, STRUCTURAL
& LAND DRAINAGE CONSULTANT
TEL: HOLBEACH (0406) [illegible] 490800

PROJECT:
RESIDENTIAL DEVELOPMENT
OFF BLAZEGATE
GEDNEY

CLIENT:
DGM PROPERTIES LTD
PODE HOLE
SPALDING
LINCS

SCALES: 1/50 1/100

DATE: SEPT 1994

DRAWING No.: DGM-G 2/6

REVISIONS: