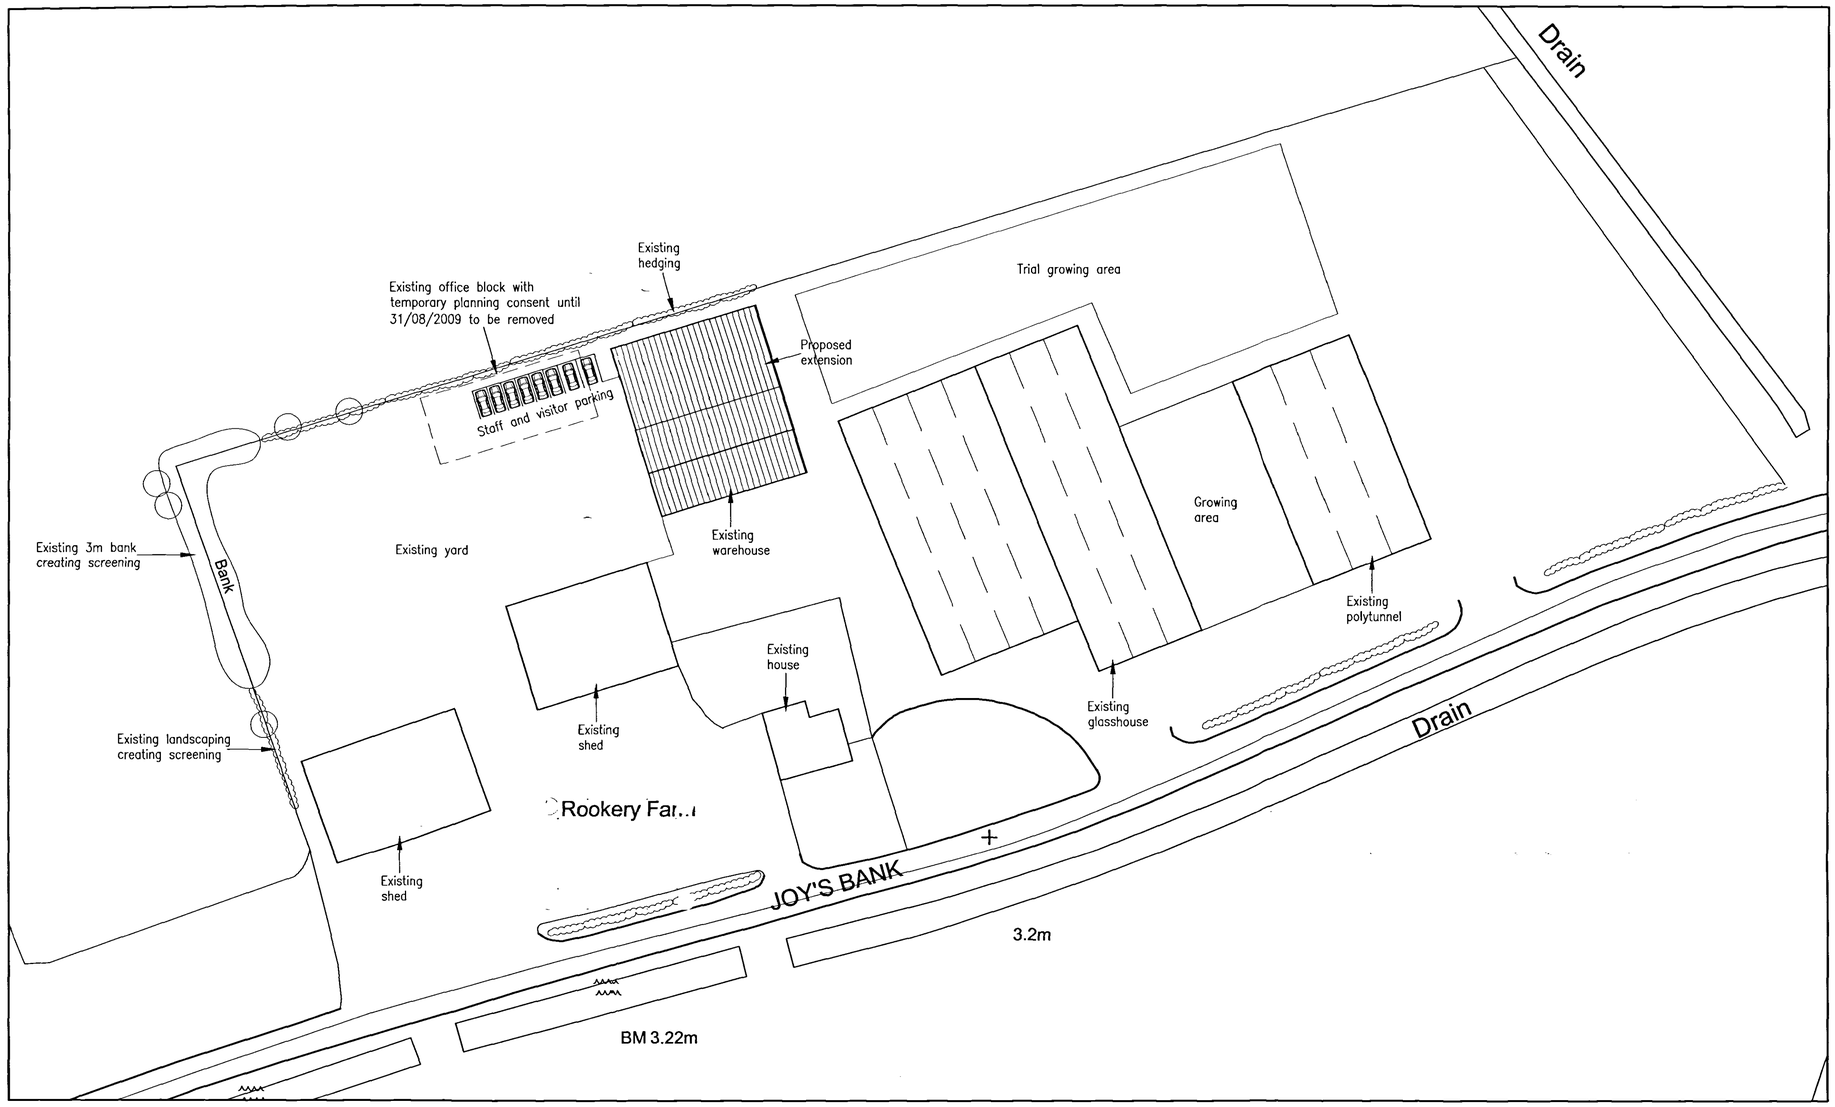


Proposed Site Plan 1:500

25/07/2008 - Amended for client.

Peter Humphrey Associates Ltd.
ARCHITECTURAL DESIGN AND BUILDING

PROJECT

PROPOSED EXTENSION
ROOKERY FARM
JOYS BANK
HOLBEACH ST JOHNS
SPALDING
LINCS

CLIENT

Mr D Robinson

DATE June 2008 SCALE As Shown JOB No. 4343-03

DO NOT SCALE FROM THIS DRAWING

COPYRIGHT: THIS DRAWING MUST NOT BE ISSUED, LOANED OR COPIED WITHOUT THE CONSENT OF PETER HUMPHREY ASSOCIATES

Architectural
Peter Humphrey Associates
ARCHITECTURAL DESIGN AND BUILDING
TELEPHONE 01945 466 966
FAX 01945 466 433
E-MAIL: info@peterhumphrey.co.uk
30 OLD MARKET WISBECH CAMBS PE13 1NB

Fenland District Council
Building Design Awards
Category Winner 2008