

All Dimensions are to be checked on site.
Responsibility will not be accepted for any errors or omissions on drawings.
All work and materials are to comply with the relevant British Standards.
All work and materials are to comply with current Building Regulations.
If in doubt ask.

RevNo	Revision note	Date	Signature	Checked

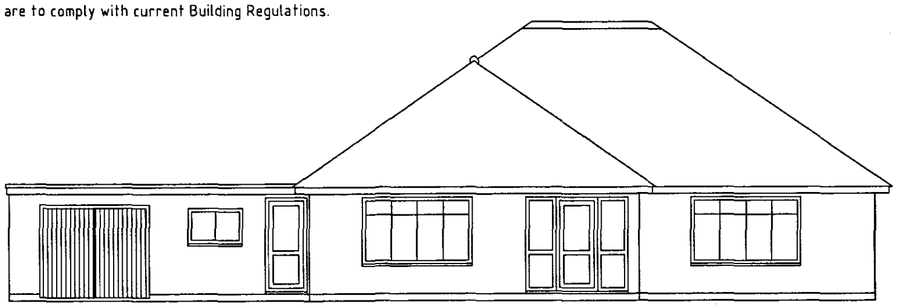

Existing West Elevation

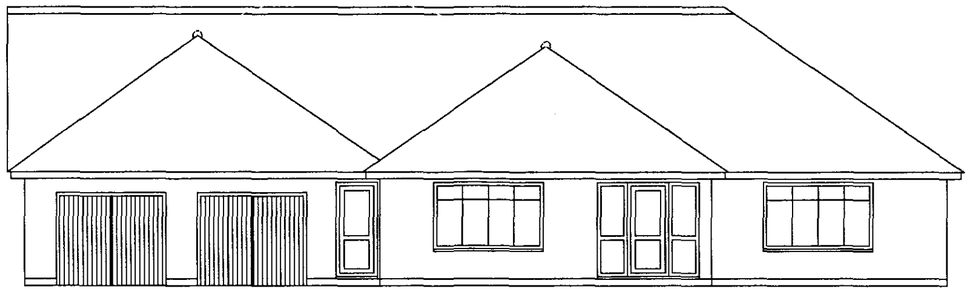


Proposed West Elevation




Existing South Elevation




Proposed South Elevation

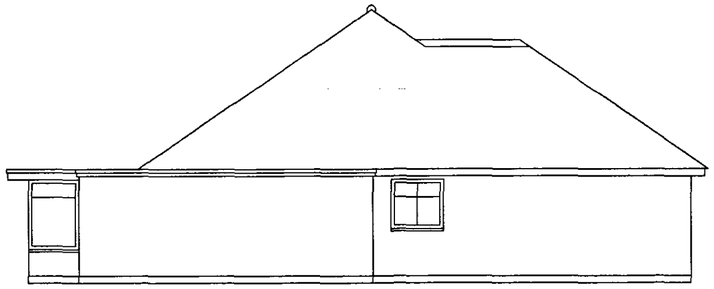

Existing North Elevation

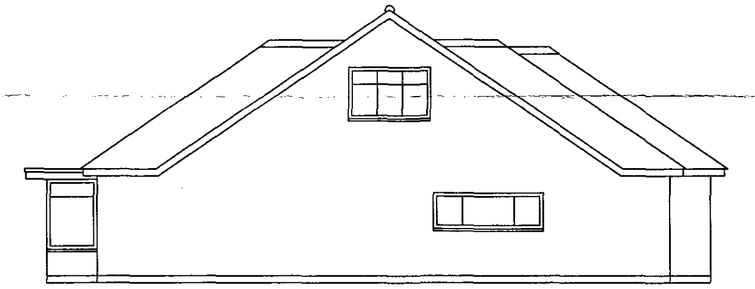

Proposed North Elevation

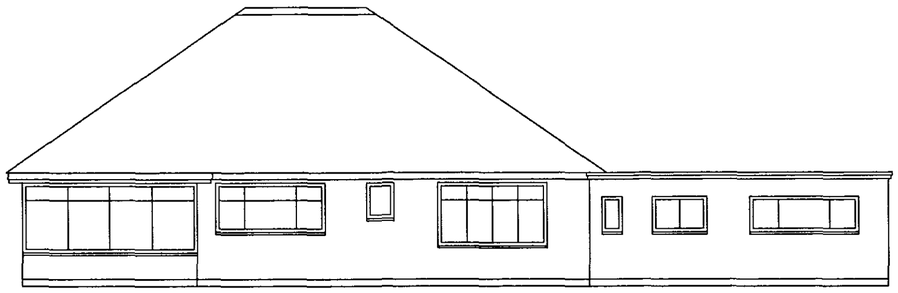

Existing East Elevation



Proposed East Elevation

PLANNING
- 7 JUL 2006
Ref. 0967/06

DETERMINED PLAN

Accubuild Limited
Milkinghill House, Porter's Yard, High Street, Chatteris, Cambridgeshire PE16 6NS.
Tel. 01354 692254 or 07866 705199

Date 20/06/06
Scale 1:100

Westview, Hall Gate, Gedney PE12 0DA

Elevations

Drawing No. 002