

All Dimensions are to be checked on site.
Responsibility will not be accepted for any errors or omissions on drawings.
All work and materials are to comply with the relevant British Standards.
All work and materials are to comply with current Building Regulations.
If in doubt ask.

RevNo	Revision note	Date	Signature	Checked


DETERMINED PLAN

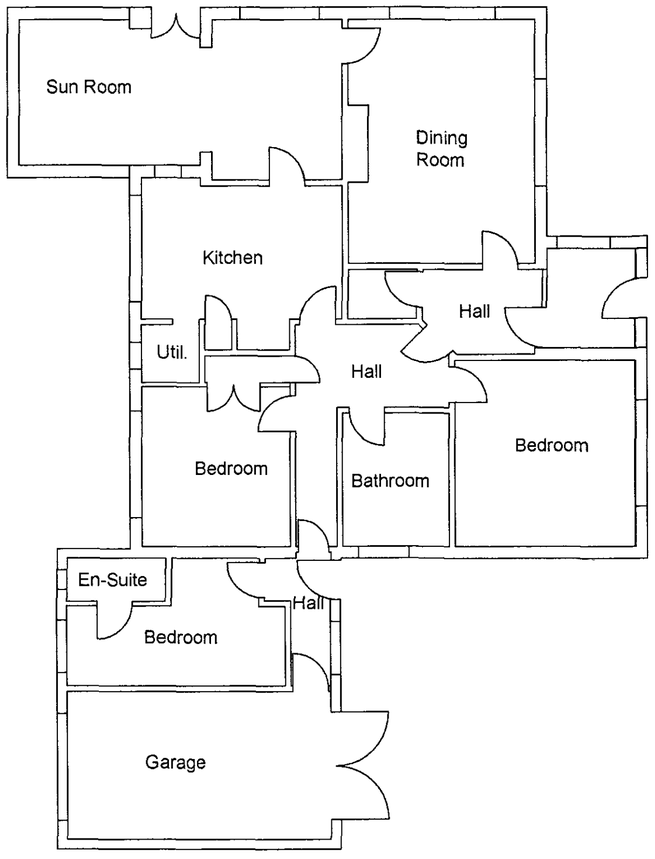

Existing Floor Plan

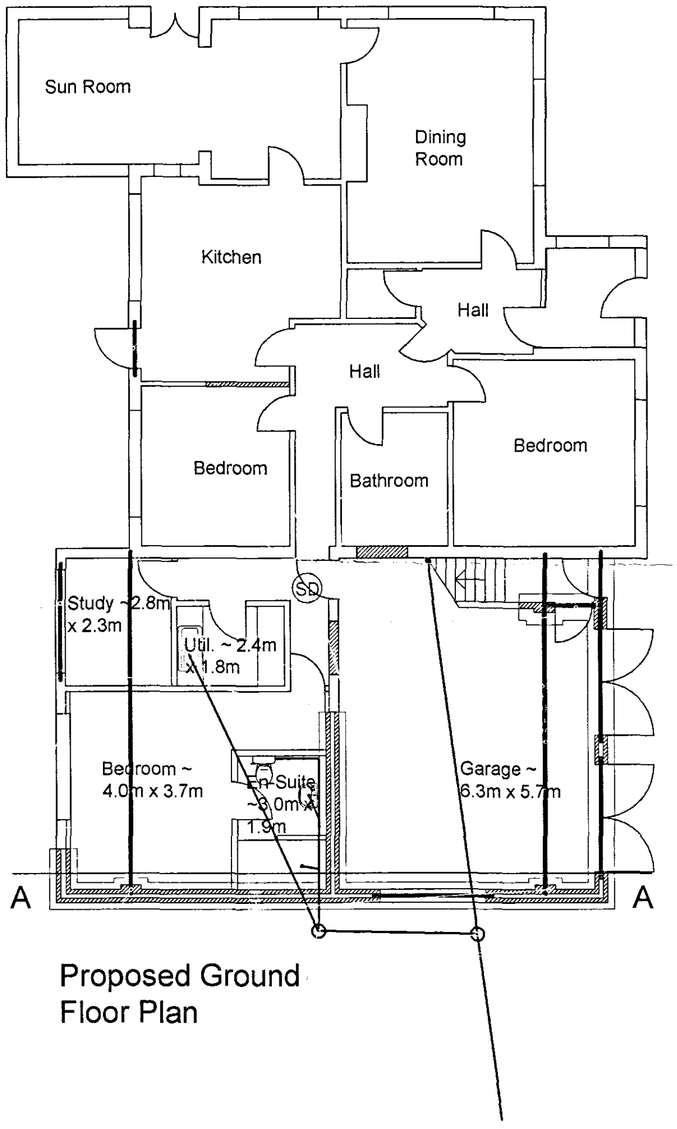

Proposed Ground Floor Plan

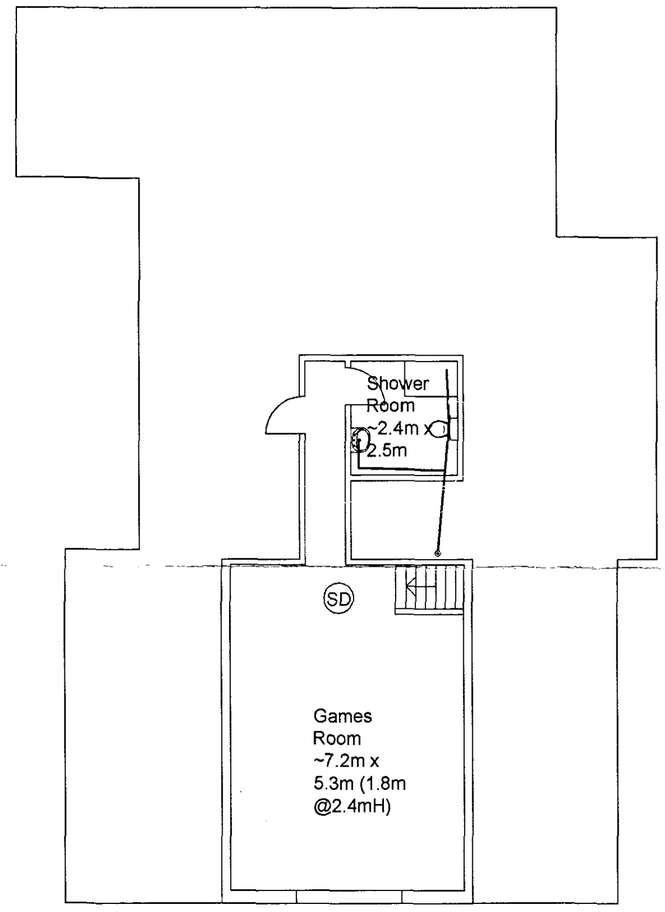

Proposed First Floor Plan

PLANNING & DEVELOPMENT
- 7 JUL 2006
Ref. 0967/06

Accubuild Limited Milkinghill House, Porter's Yard, High Street, Chatteris, Cambridgeshire PE16 6NS. Tel 01354 692254 or 07866 705199			
		Date 20/06/06	Scale 1:100
Westview, Hall Gate, Gedney PE12 0DA	Floor Plans Drawing No. 001		