




NORTH ELEVATION

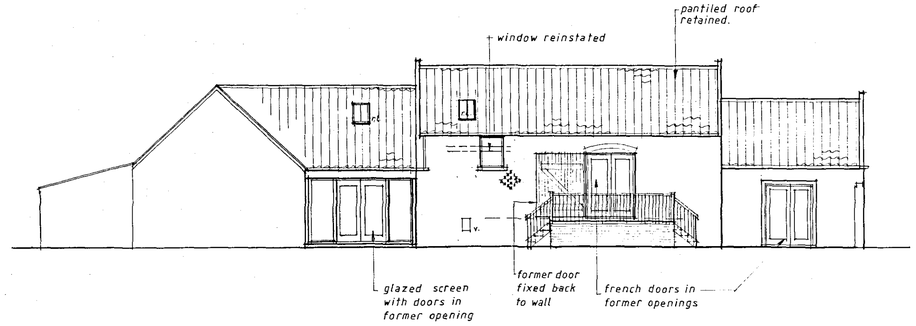


SOUTH ELEVATION

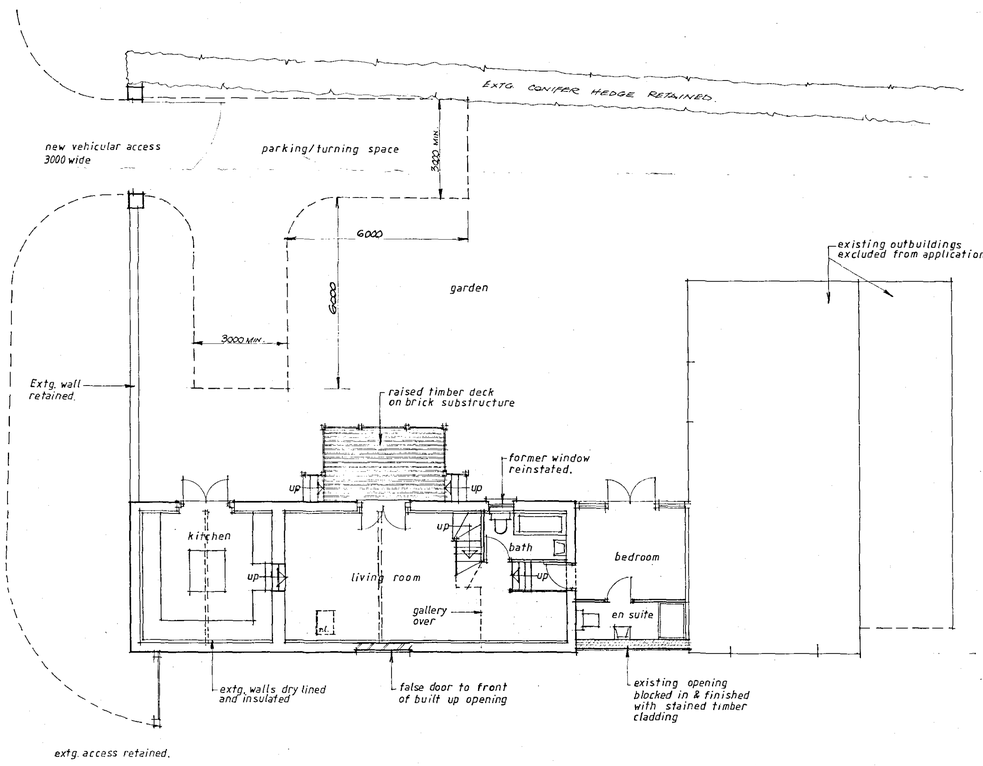

GROUND FLOOR PLAN

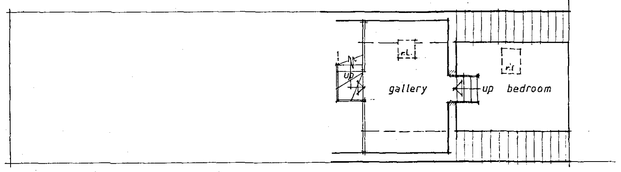

FIRST FLOOR PLAN

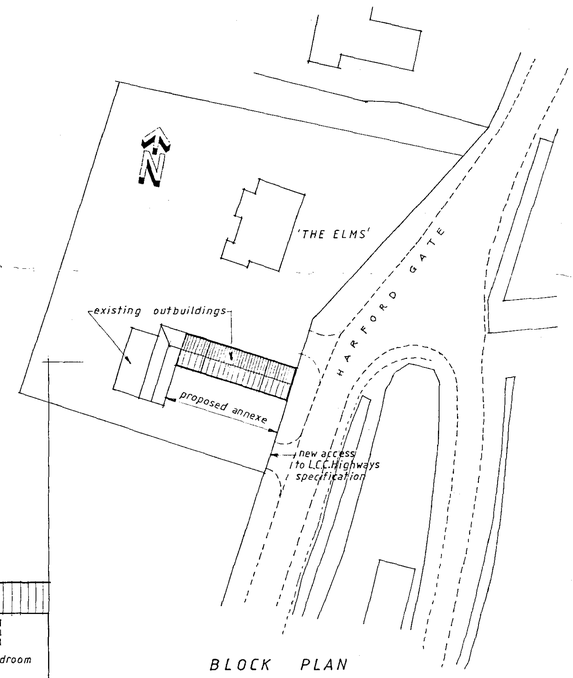

BLOCK PLAN
Scale 1:500

0771/06

DETERMINED PLAN

R. MICHAEL GARNER
Architectural Consultant
45A OLD LINCOLN ROAD
CAYTHORPE GRANTHAM
LINCS NG32 3EJ
TEL/FAX 01400 273424

CLIENT

Ms C FOLEY
THE ELMS, HARFORD GATE
GEDNEY BROADGATE
SPALDING PE12 0DE

PROJECT

CONVERSION OF OUTBUILDINGS TO ANNEXE

DRAWING

PROPOSED PLANS AND ELEVATIONS

SCALE	DATE	
1:100	MAY 2006	
PROJ. No	DRG. No.	REV.
7738605	02	