Do not scale directly from this drawing. All discrepancies are to be brought to the attention of the Practice.

The copyright to this drawing is owned by Trevor A Clay RIBA Ltd.

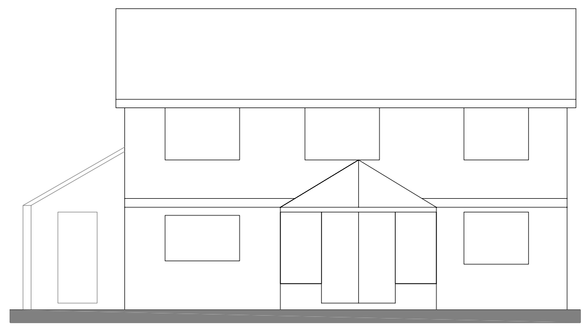

EXISTING REAR ELEVATION

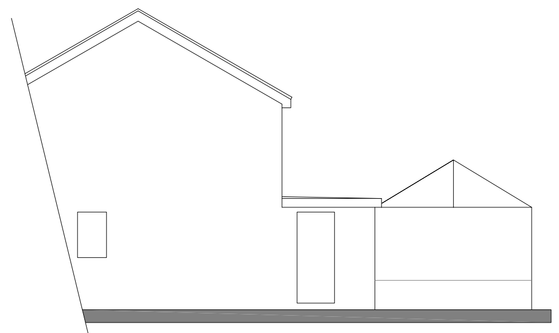

EXISTING SIDE ELEVATION

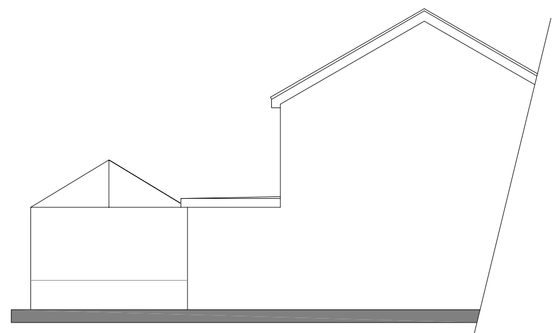

EXISTING SIDE ELEVATION

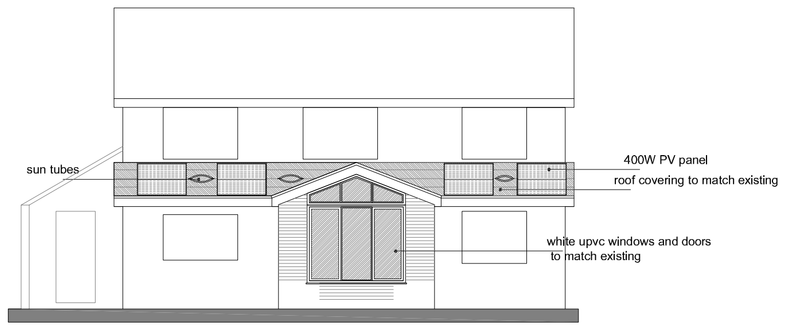

PROPOSED REAR ELEVATION

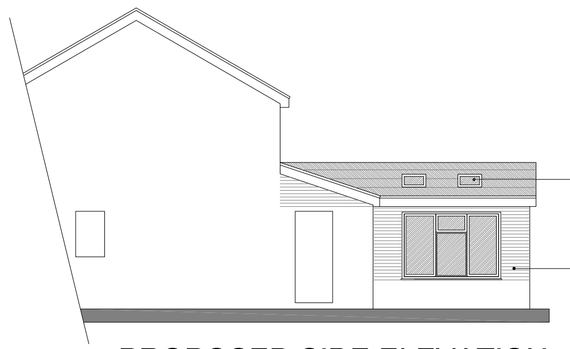

PROPOSED SIDE ELEVATION

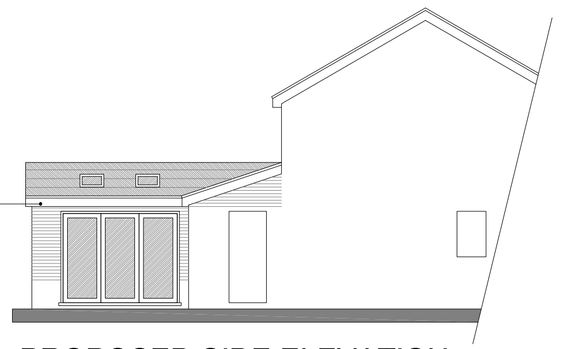

PROPOSED SIDE ELEVATION

?Crown Copyright and database rights 2023 OS Licence no. 100019980

LOCATION PLAN

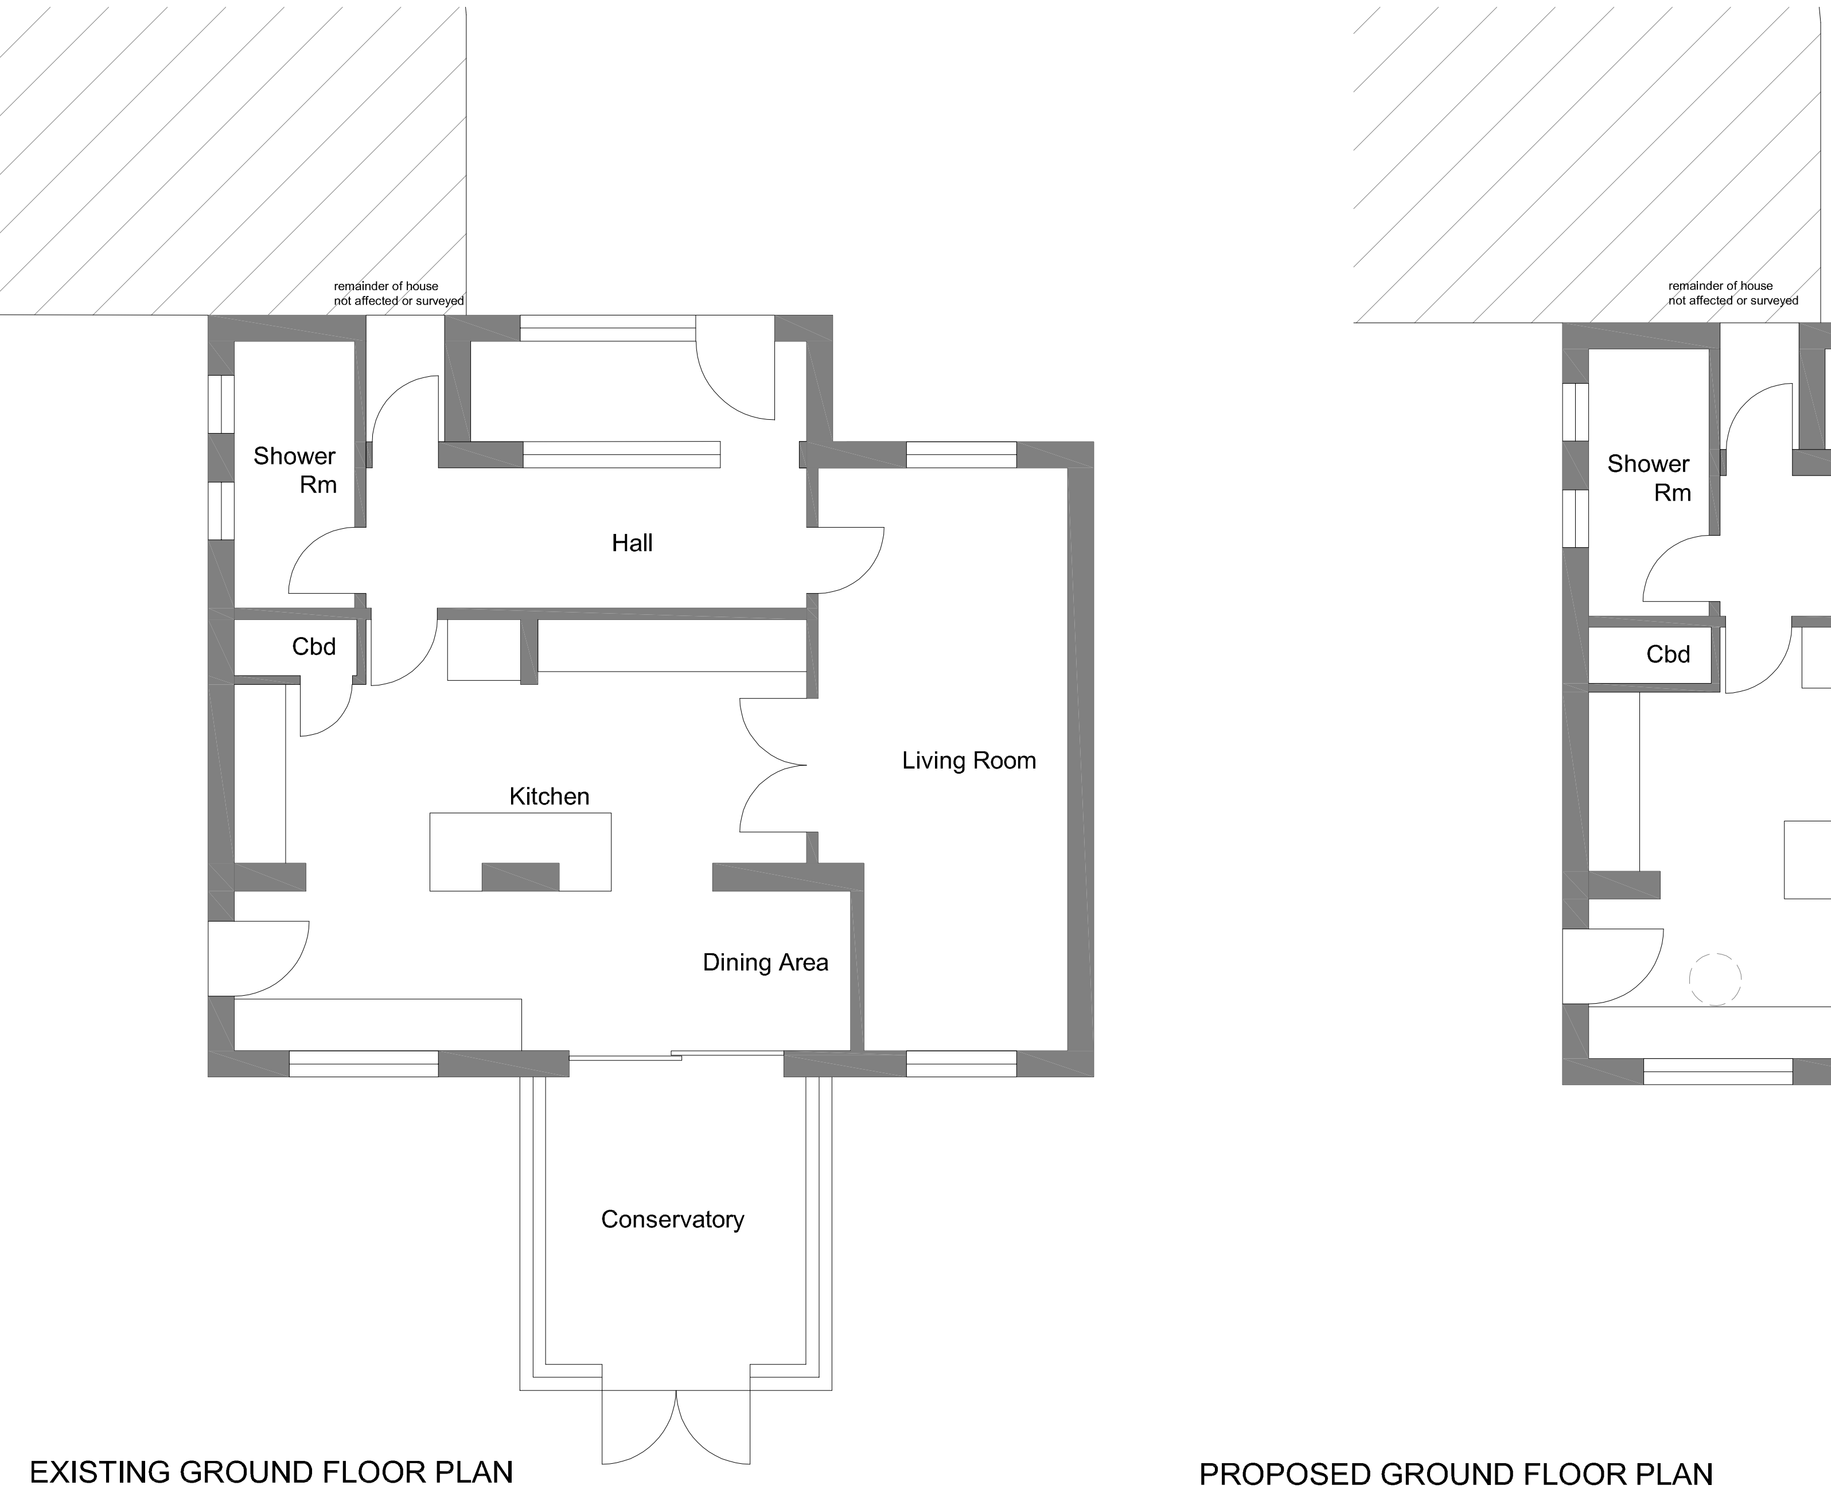

EXISTING GROUND FLOOR PLAN

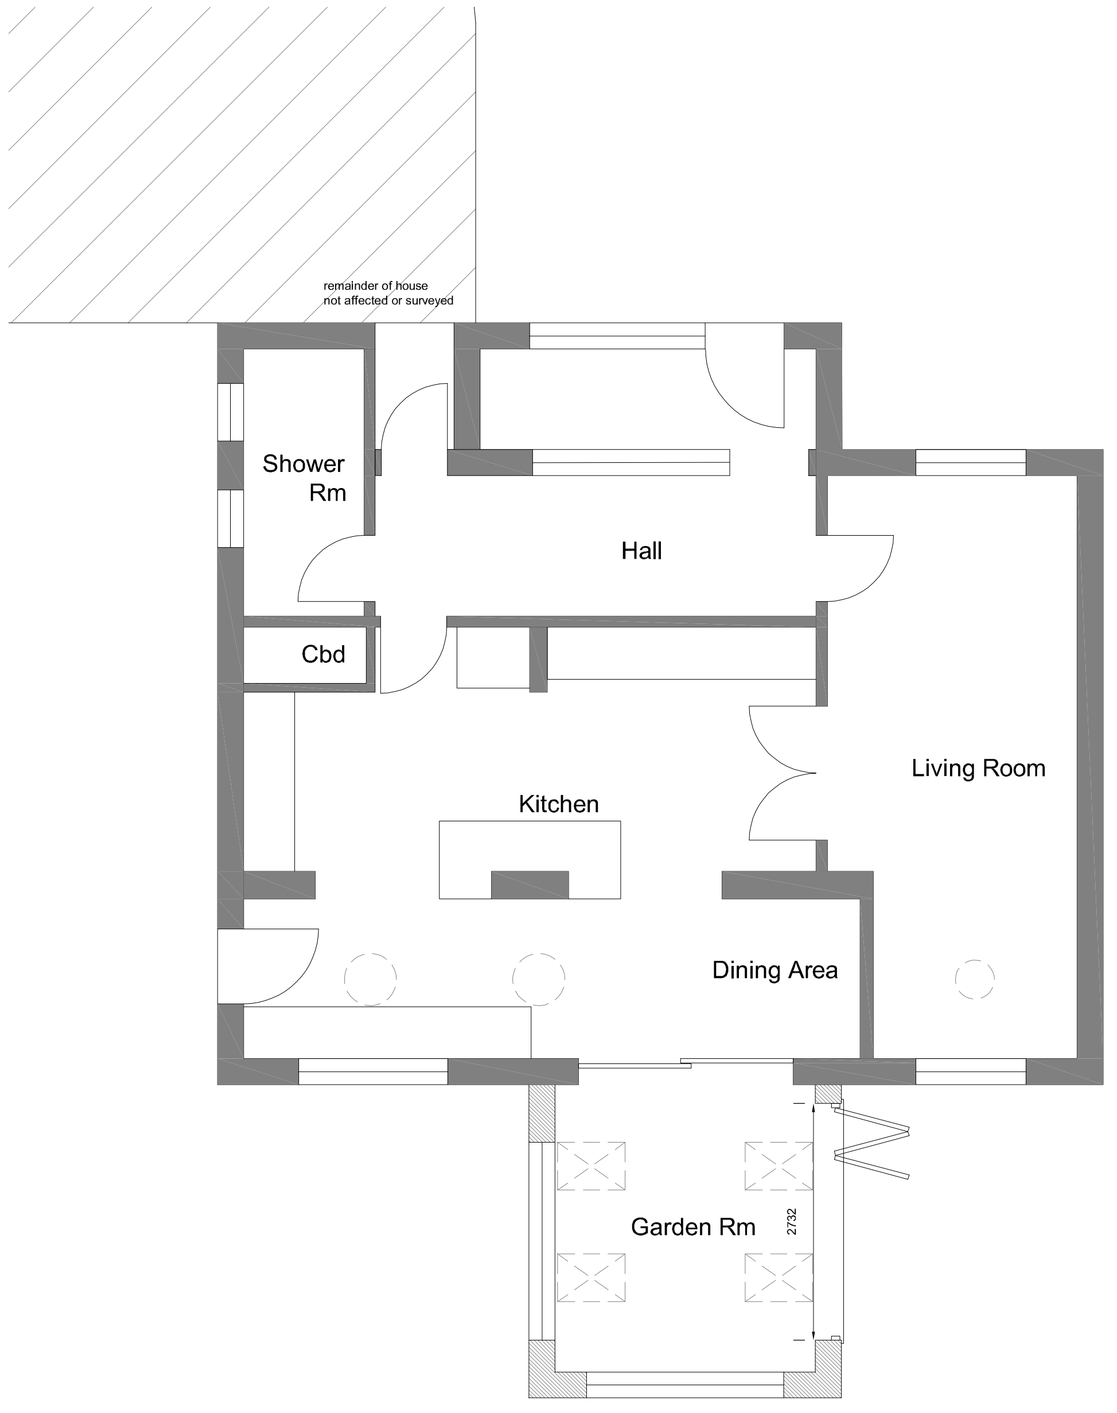

PROPOSED GROUND FLOOR PLAN

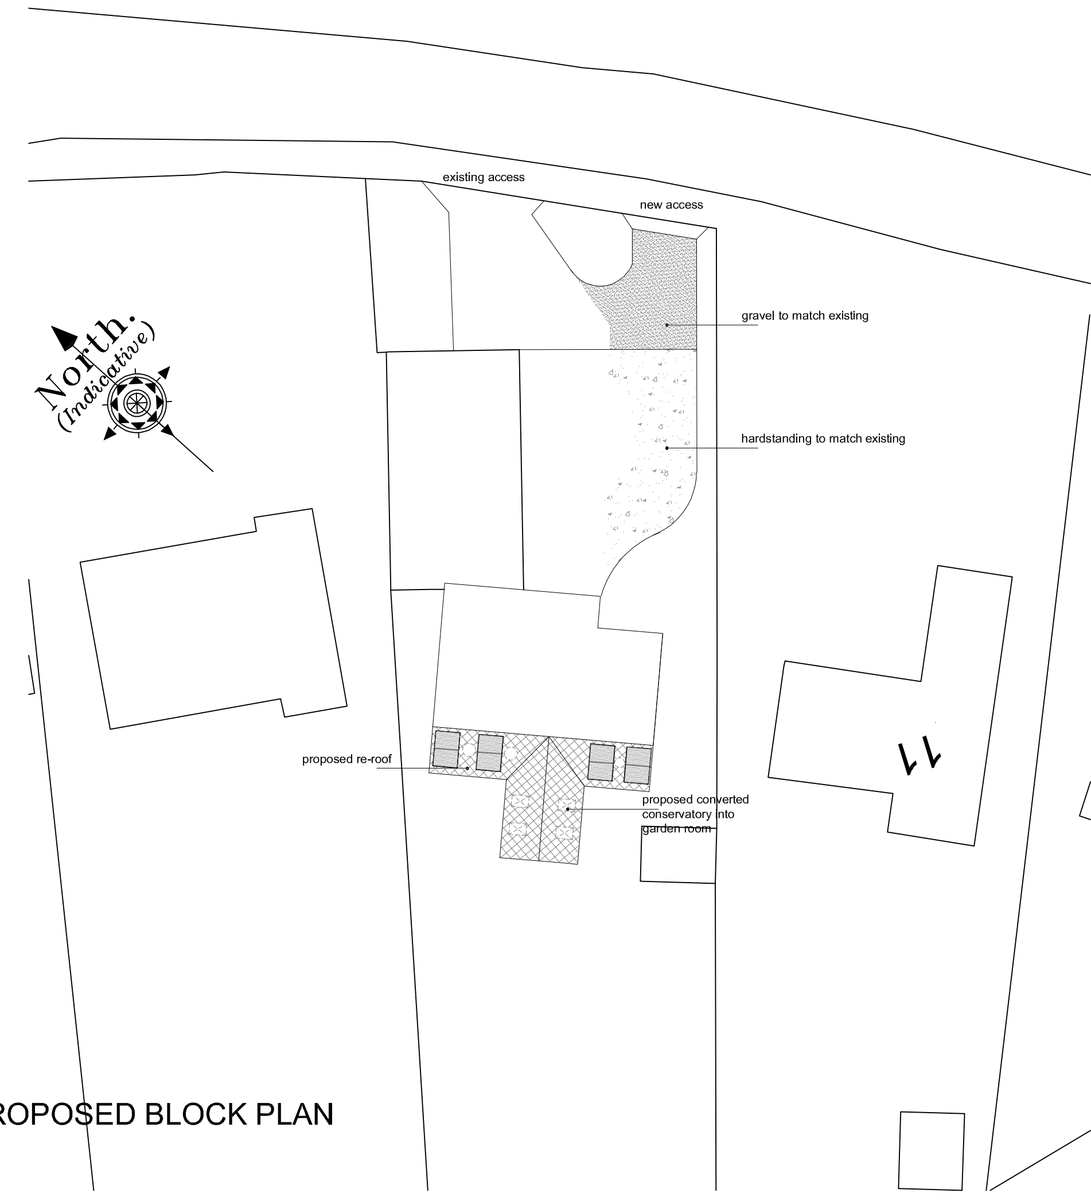

PROPOSED BLOCK PLAN

Revision	Date	Drawn	Description
Client	Graham Wheeler		
Project	Avalon, Lowgate, Gedney Dyke PE12 0BB		
Drawing	Planning		
Scale	1:50, 1:100 1:200, 1:1250 @ A1	Drawn TAC Checked AWM Date 02/11/2023	Drawing No. 23/641/PA/002

TAC ARCHITECTS

Trevor A Clay RIBA Ltd, 14 Old Fendike Road, Weston Hills, Spalding, Lincs. PE126DD
01406 380027 07778 597975 trevor@tacarchitects.co.uk www.tacarchitects.co.uk