

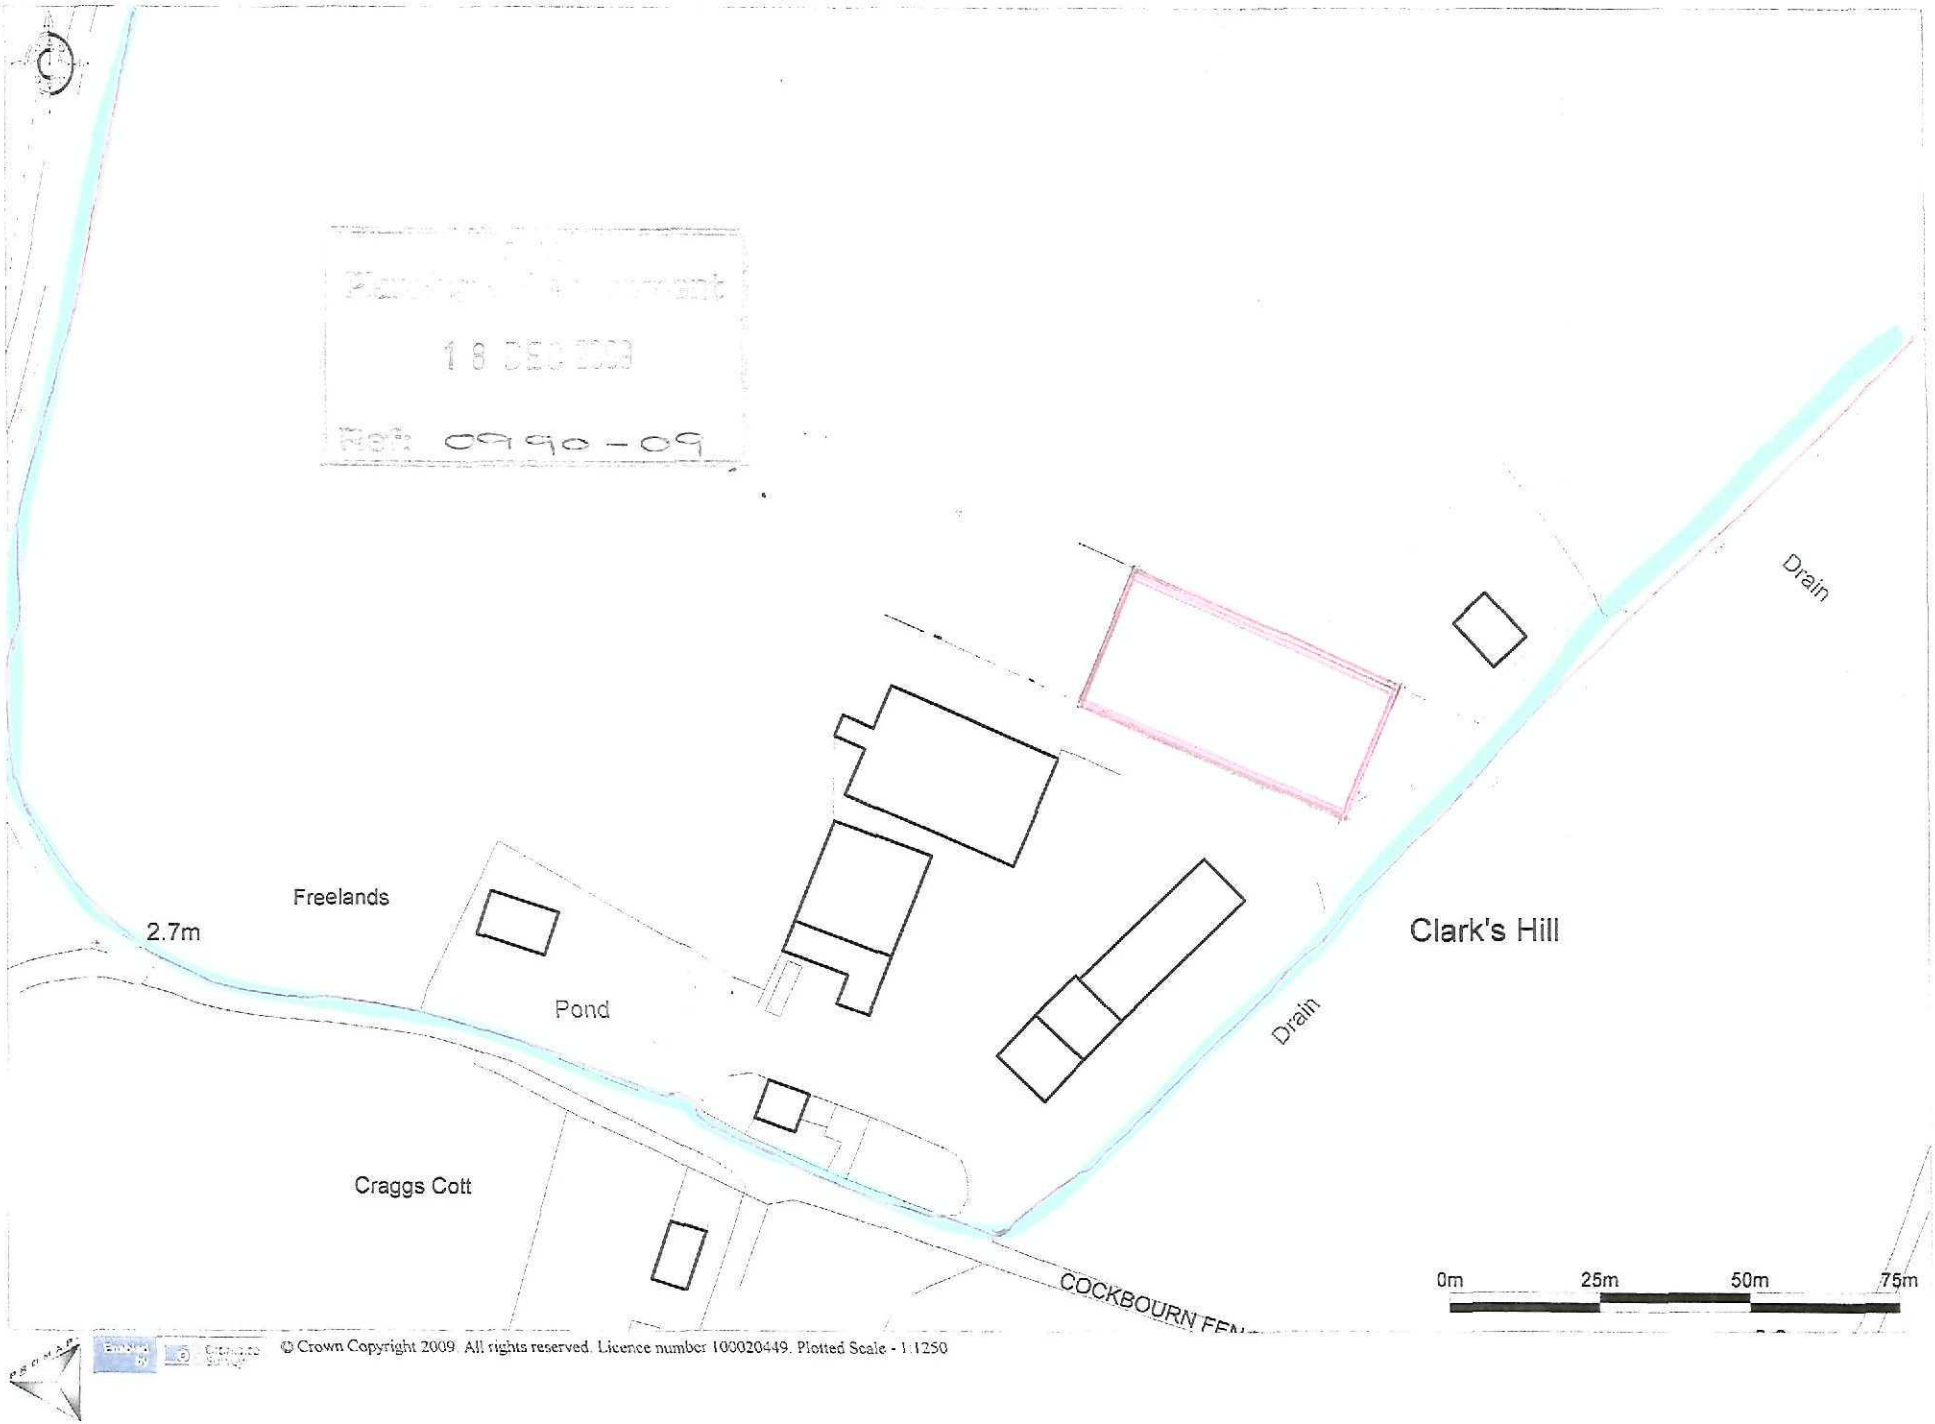



© Crown Copyright 2009. All rights reserved. Licence number 100020449. Plotted Scale - 1:1250

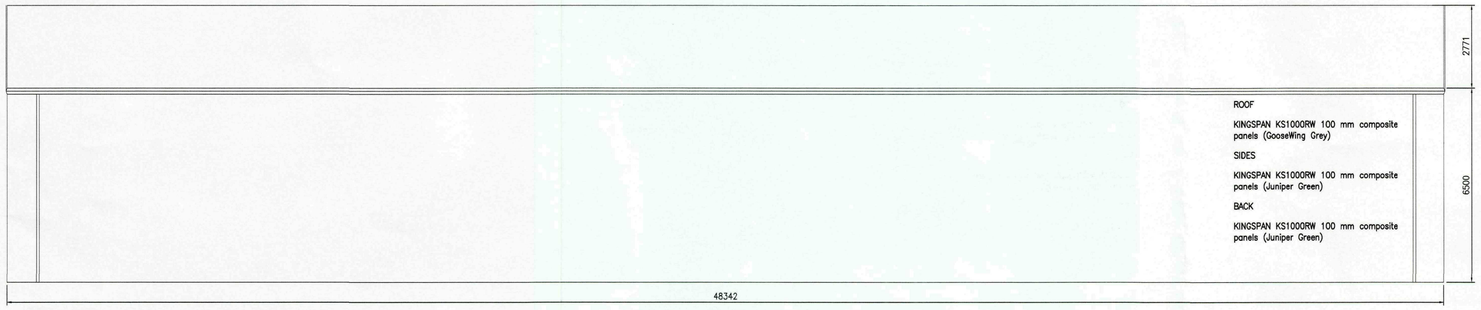


BACK ELEVATION

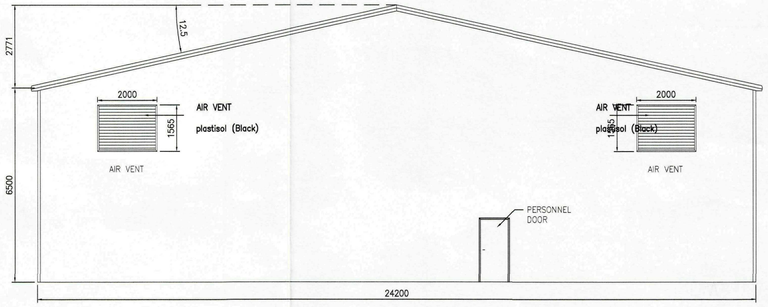


END ELEVATION

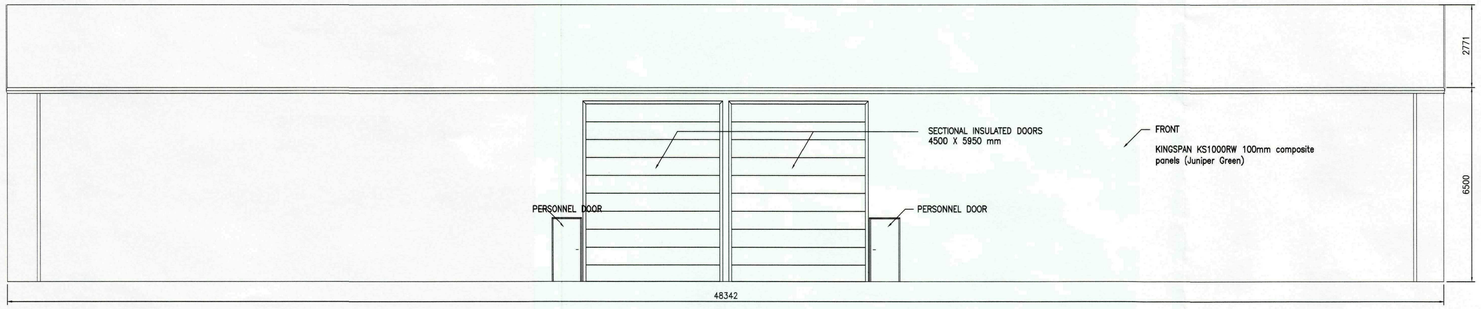

FRONT ELEVATION

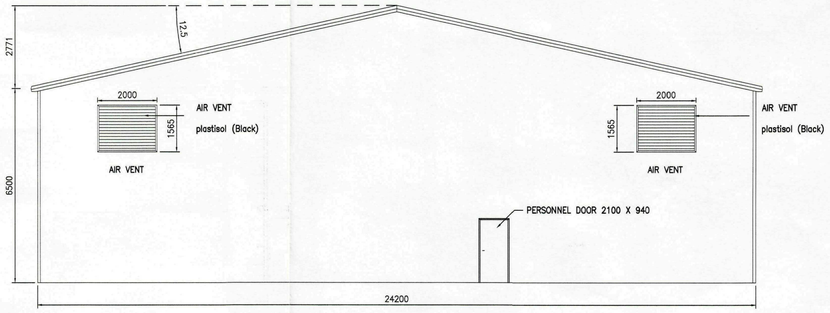

END ELEVATION

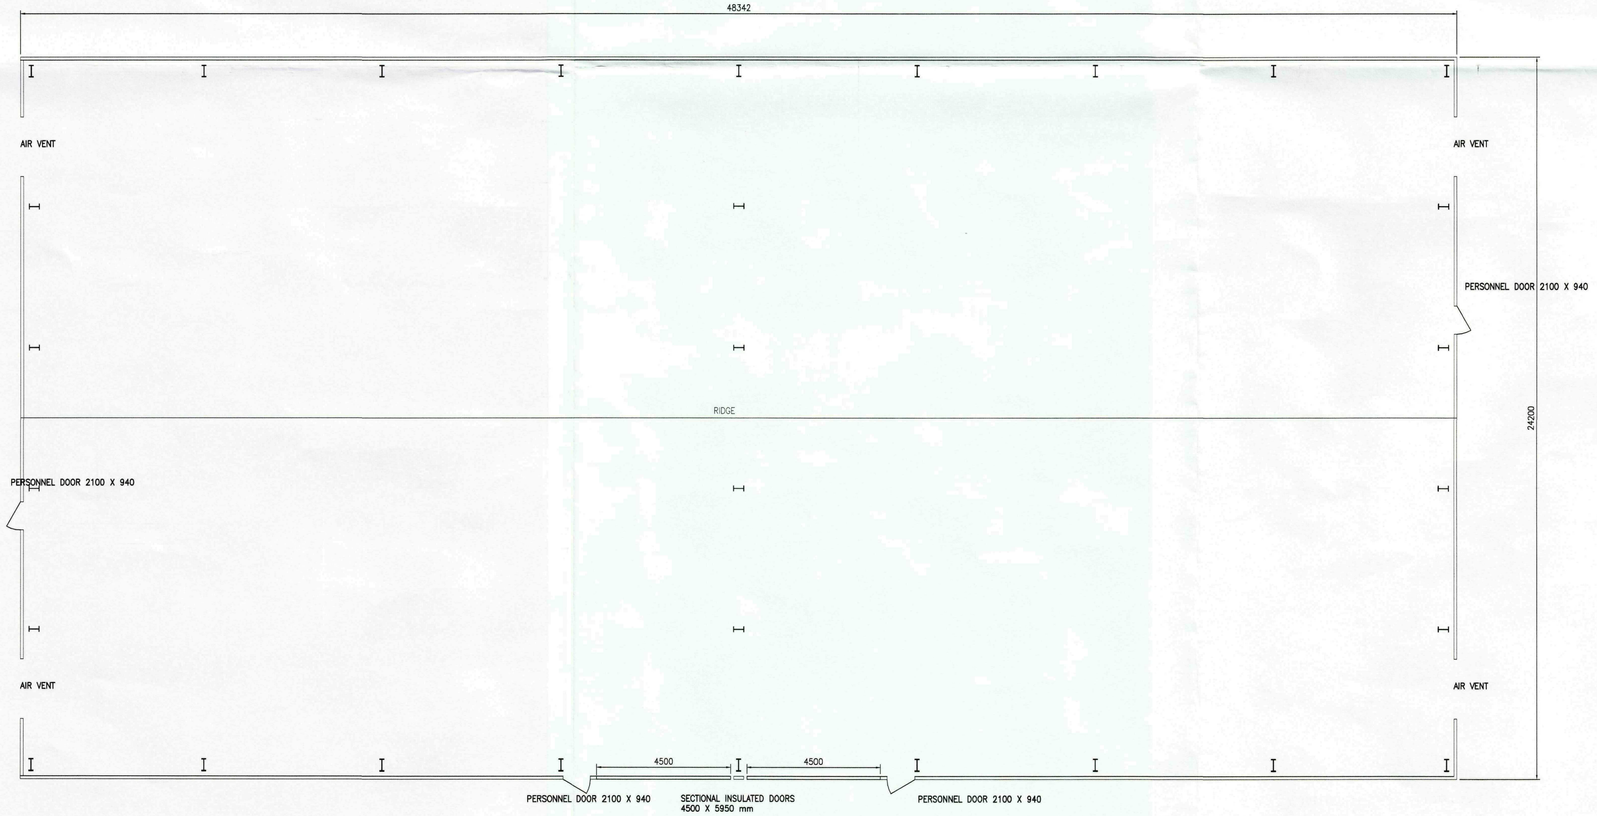

PLAN VIEW

SHDC
Planning & Development
18 DEC 2009
Ref: 0990-09

Revisions

Specialists in:
STEEL FABRICATION
Unit 2, Station Street, Holbeach, Lincs. PE12 7LF
Telephone 01406 426704 Fax: 01406 422899

Client
D.R WATERS & SON

Project
PROPOSED NEW POTATO CONTAINER
CLARKES HILL

GEDNEY

Drawing Title
LAYOUT PLANS ELEVATIONS

Scale 1/100

Date NOVEMBER 09

Drawing No. PW2009/1