



PRINCIPAL ELEVATION

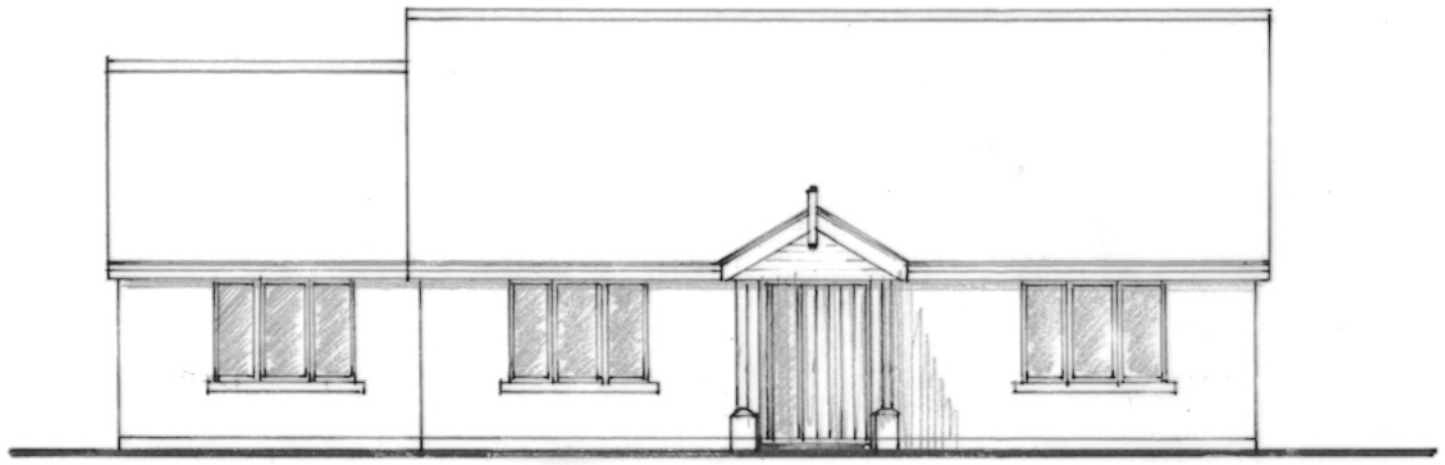

SIDE ELEVATION

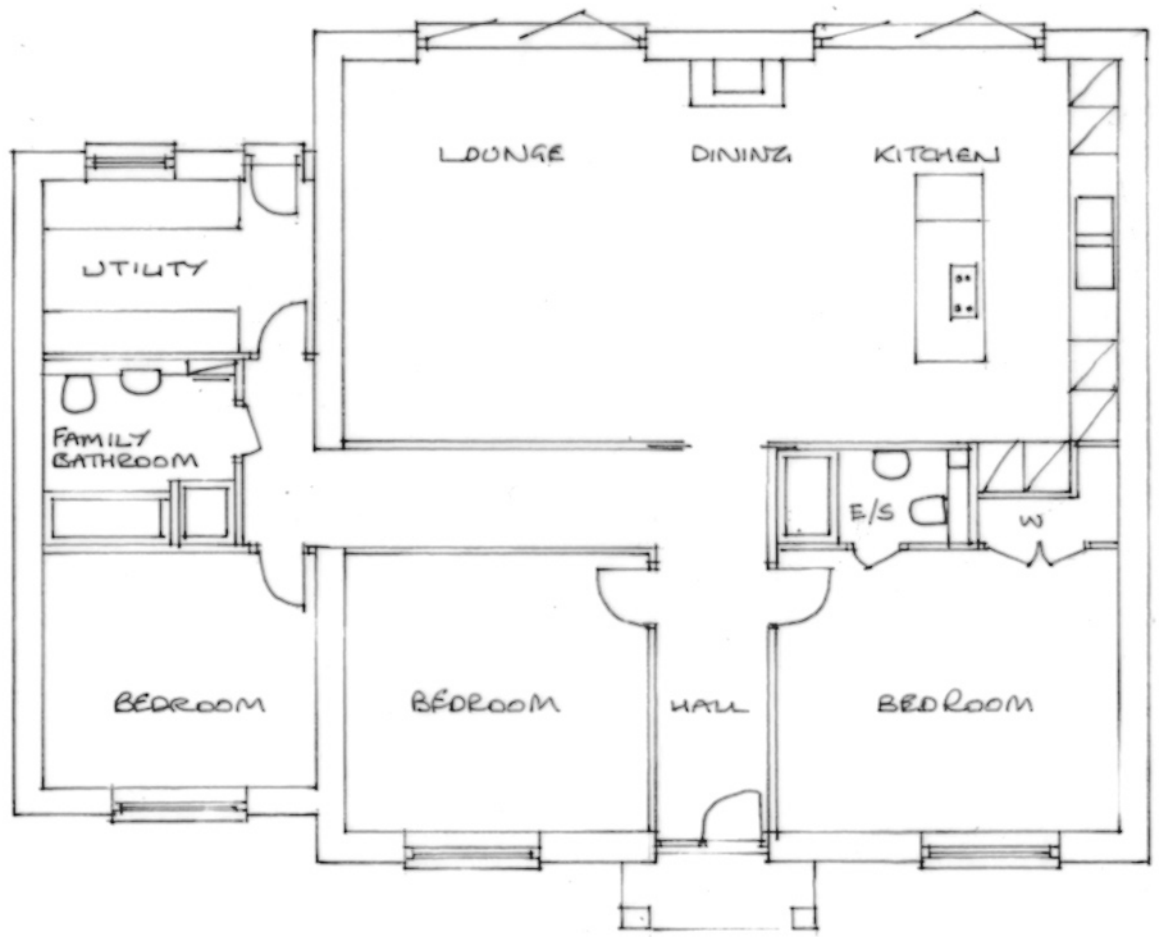

GROUND FLOOR PLAN

0 5 10 METRES
SCALE 1:100 @ A3

PROPOSED NEW DWELLING AT
CHARTERS LODGE LONG SUTTON PE12 9JX
FLOOR PLAN AS PROPOSED
SEP 2022 DRG NO LS/3 REV A REV A 09 2022