

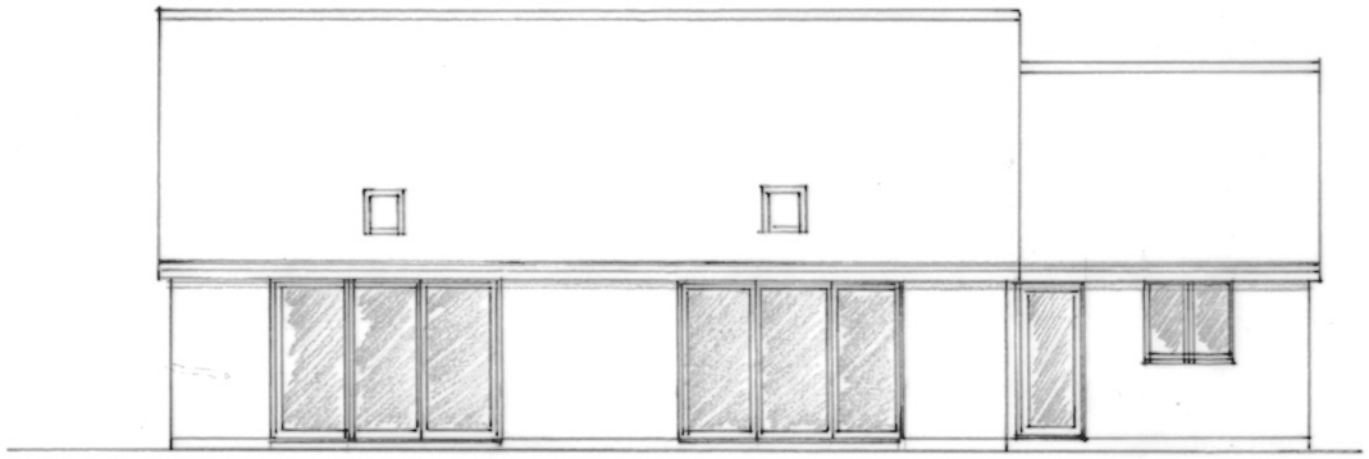


REAR ELEVATION

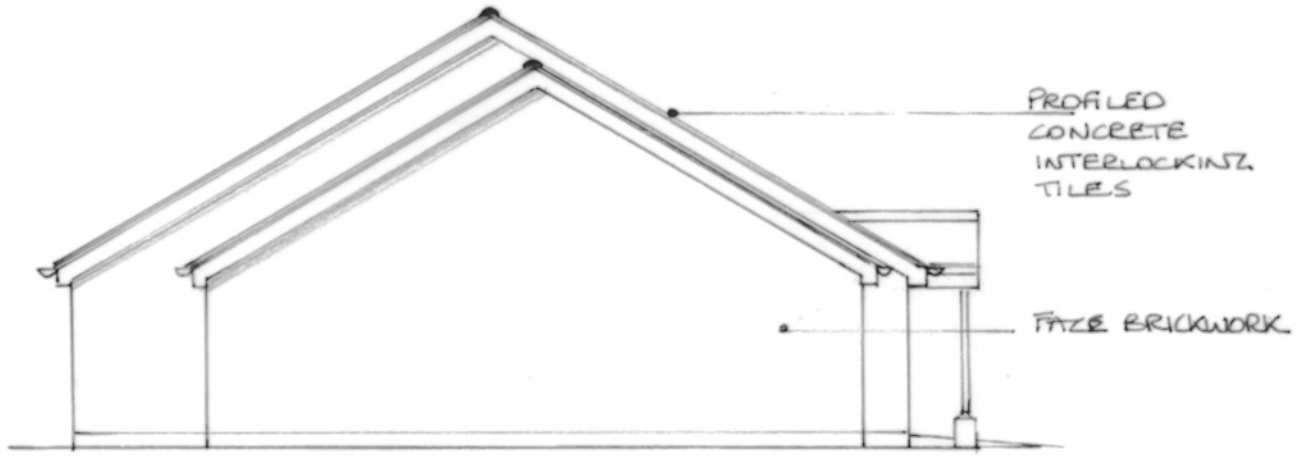

SIDE ELEVATION

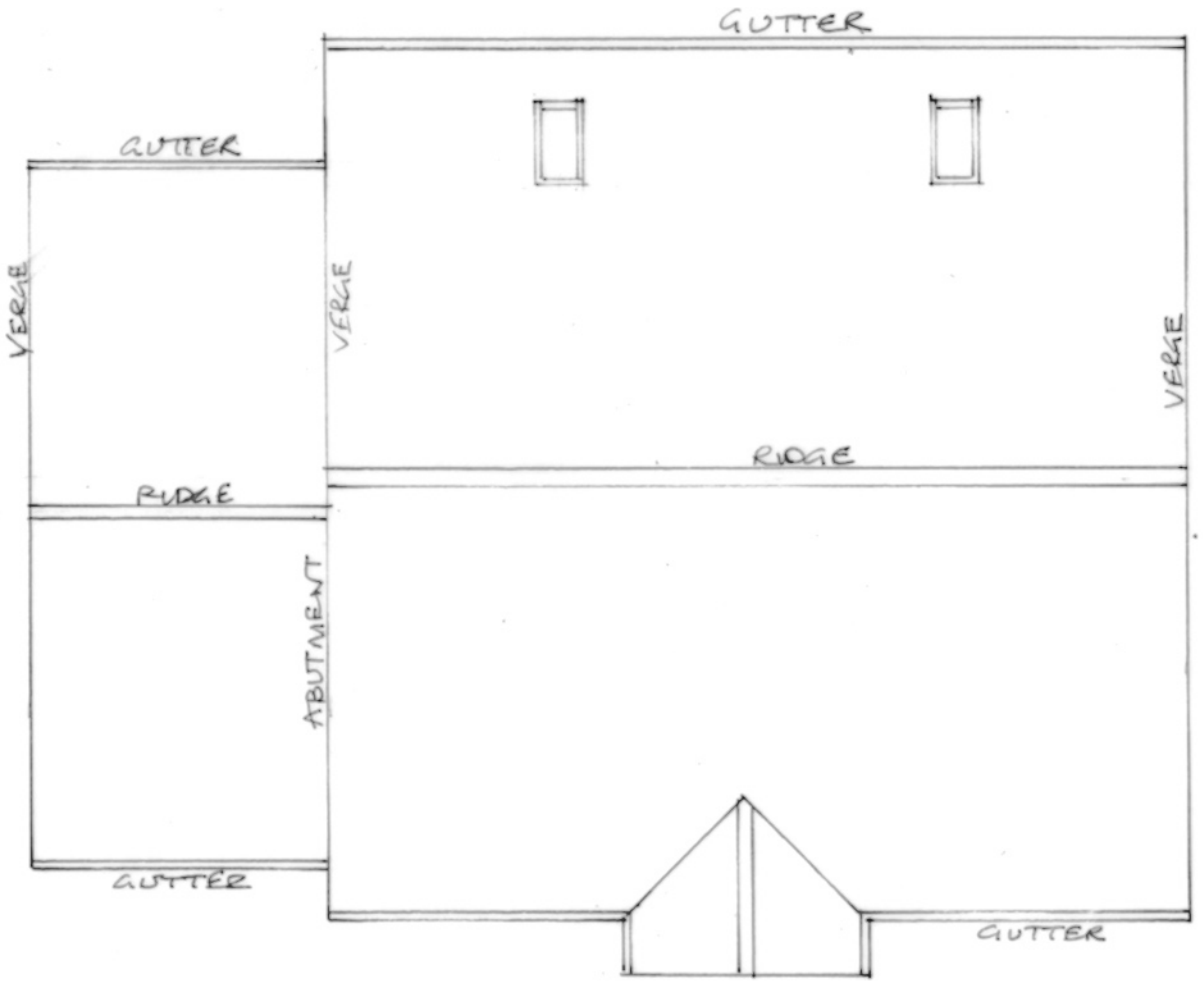

ROOF PLAN

0 5 10 METRES
SCALE 1:100 @ A3

PROPOSED NEW DWELLINGS AT
CHARTERS LODGE LONG SUTTON PE12 9JX
ROOF PLAN AND ELEVATIONS AS PROPOSED
REV A 10.9.2022
SEP 2022 DRG NO LS/4 REV A