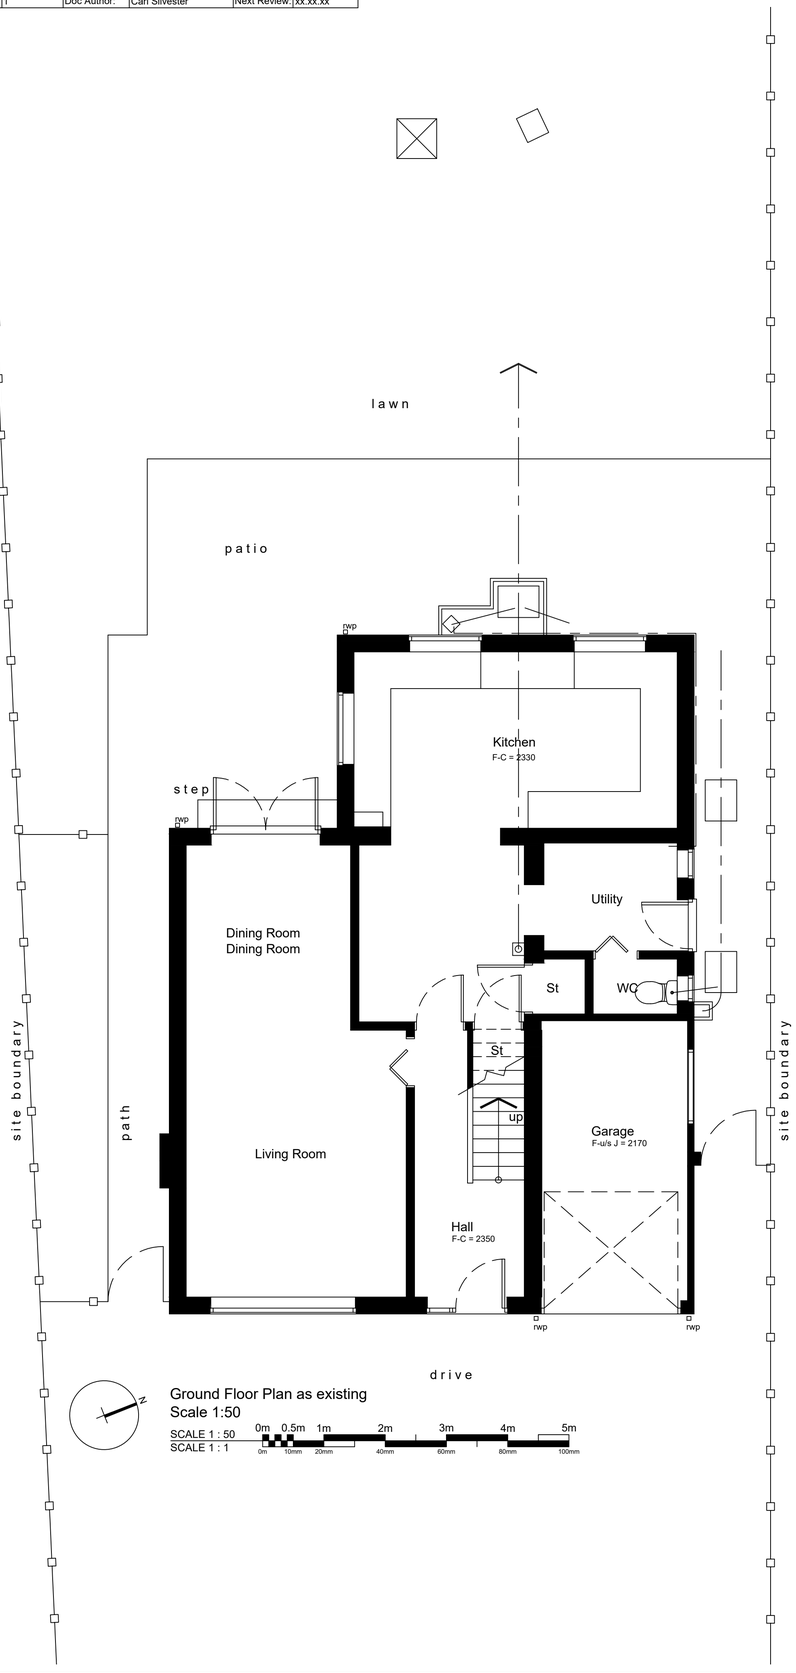
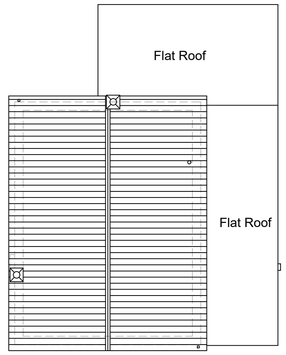
| Doc Ref: | A1DwgSheet | Doc Name: | A1 Size Drawing Sheet | Reviewed: | xx.xx.xx |
|---|---|---|---|---|---|
| Version: | 1 | Doc Author: | Carl Silvester | Next Review: | xx.xx.xx |

DO NOT SCALE THIS DRAWING. THE CONTRACTOR IS DEEMED TO HAVE CHECKED ALL DIMENSIONS ON SITE AND REPORT ANY DISCREPANCIES TO OGLESBY & LIMB LTD.
THE CONTENTS OF THIS DRAWING ARE COVERED BY COPYRIGHT AND REMAIN THE PROPERTY OF OGLESBY & LIMB LTD. WRITTEN APPROVAL MUST BE OBTAINED FROM OGLESBY & LIMB LTD PRIOR TO DUPLICATION OR REPRODUCTION OF THIS DRAWING OR ITS CONTENTS.
ANY DIMENSIONS NOT SHOWN ARE TO BE CHECKED AND AGREED WITH OGLESBY & LIMB LTD.



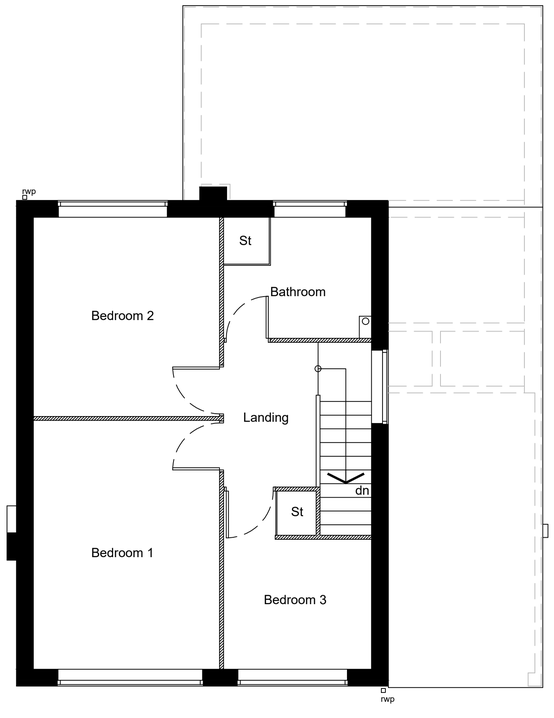

Ground Floor Plan as existing
Scale 1:50

SCALE 1 : 50 — 0m 0.5m 1m 2m 3m 4m 5m
SCALE 1 : 1 — 0m 10mm 20mm 40mm 60mm 80mm 100mm




Indicative Roof Finishes Plan as Existing
Scale 1:100

SCALE 1 : 100 — 0m 1m 2m 4m 6m 8m 10m
SCALE 1 : 1 — 0m 10mm 20mm 40mm 60mm 80mm 100mm




First Floor Plan as existing
Scale 1:50

SCALE 1 : 50 — 0m 0.5m 1m 2m 3m 4m 5m
SCALE 1 : 1 — 0m 10mm 20mm 40mm 60mm 80mm 100mm

| Ref. | Date | Description | Initial |
|---|---|---|---|
| xx | xx.xx.xx | xxxx | xxx |

Oglesby & Limb Ltd
Chartered Architect and Technologist
Suite 1 Market Chambers
12 Market Place, Spalding, Lincs
PE11 1SL
Tel: 01775 761196
e-mail: design@o-l-ltd.co.uk

Client:
**Mr and Mrs Dale**

Project:
**Proposed Extension and Alterations**
**7 Main Street**
**Gedney Dyke**
**Spalding**
**PE12 0AJ**

Drawing Title:
**Plans as existing**

**PLANNING APPLICATION ISSUE**

| Date: | Scale: |
|---|---|
| 31.05.26 | as shown @ A1 |
| Drawn by: AJO | Checked by: AP |

| Drawing Number: | Rev: |
|---|---|
| A1835-02 | P1 |