



North West Elevation (1:100)

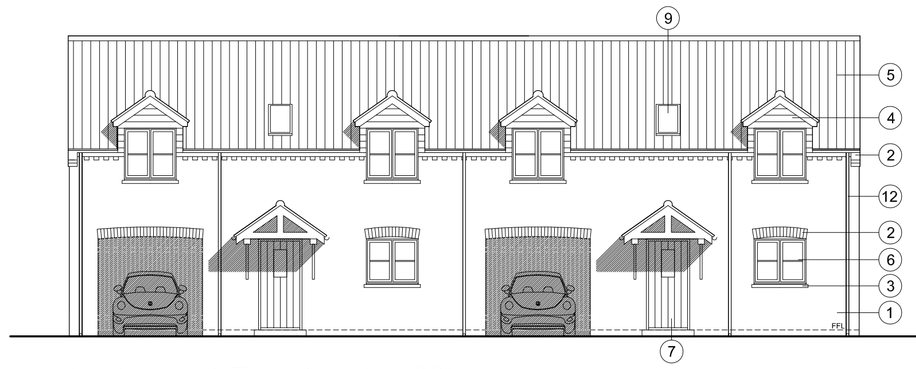


North East Elevation

South East Elevation


South West Elevation

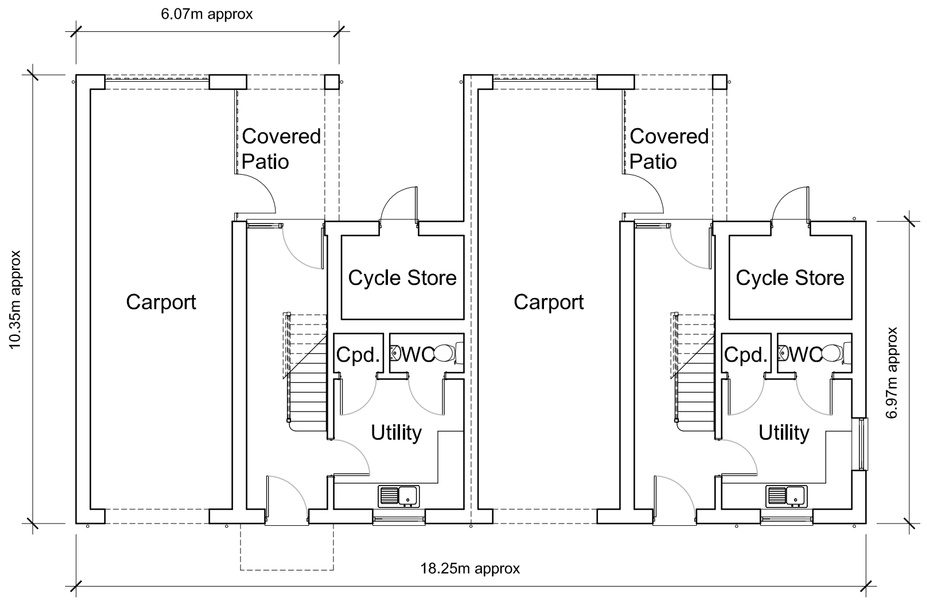

Ground Floor Plan (1:100) 0 1 2 3 4 5m

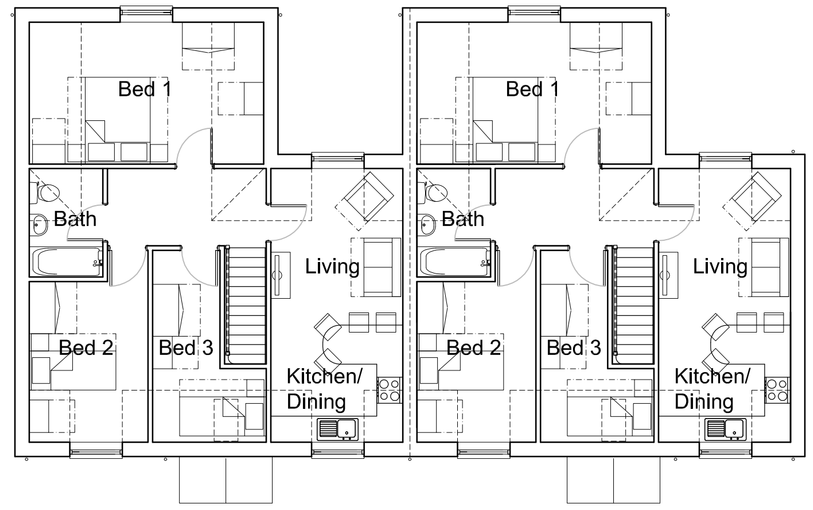


First Floor Plan (1:100)

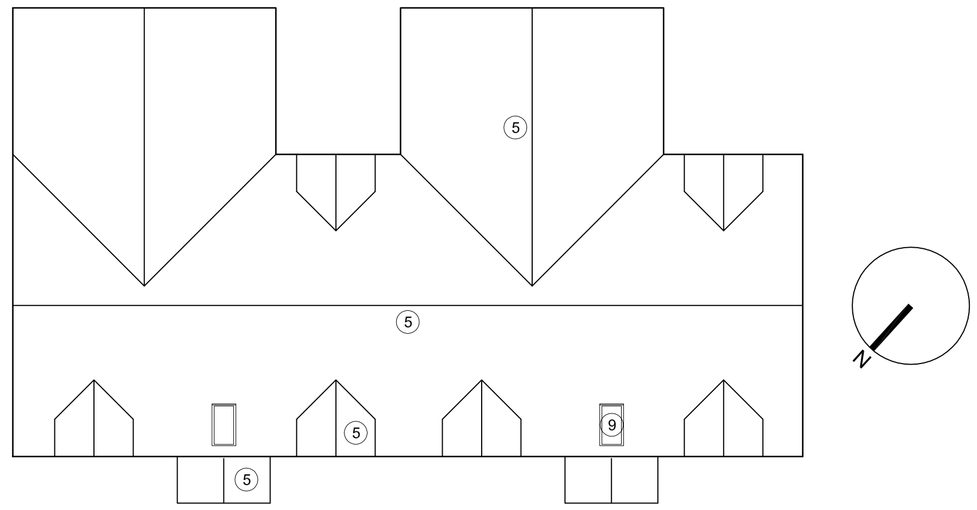


Roof Plan (1:100)




Street-scene Elevation to Pit Lane (1:100)

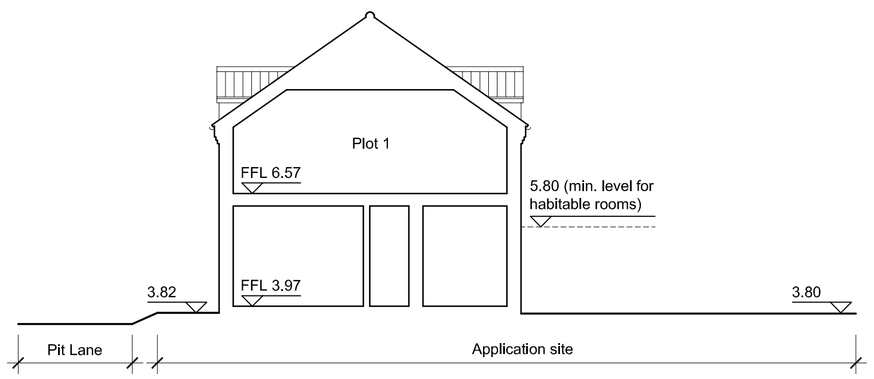

Site / Building Cross Section (1:100)

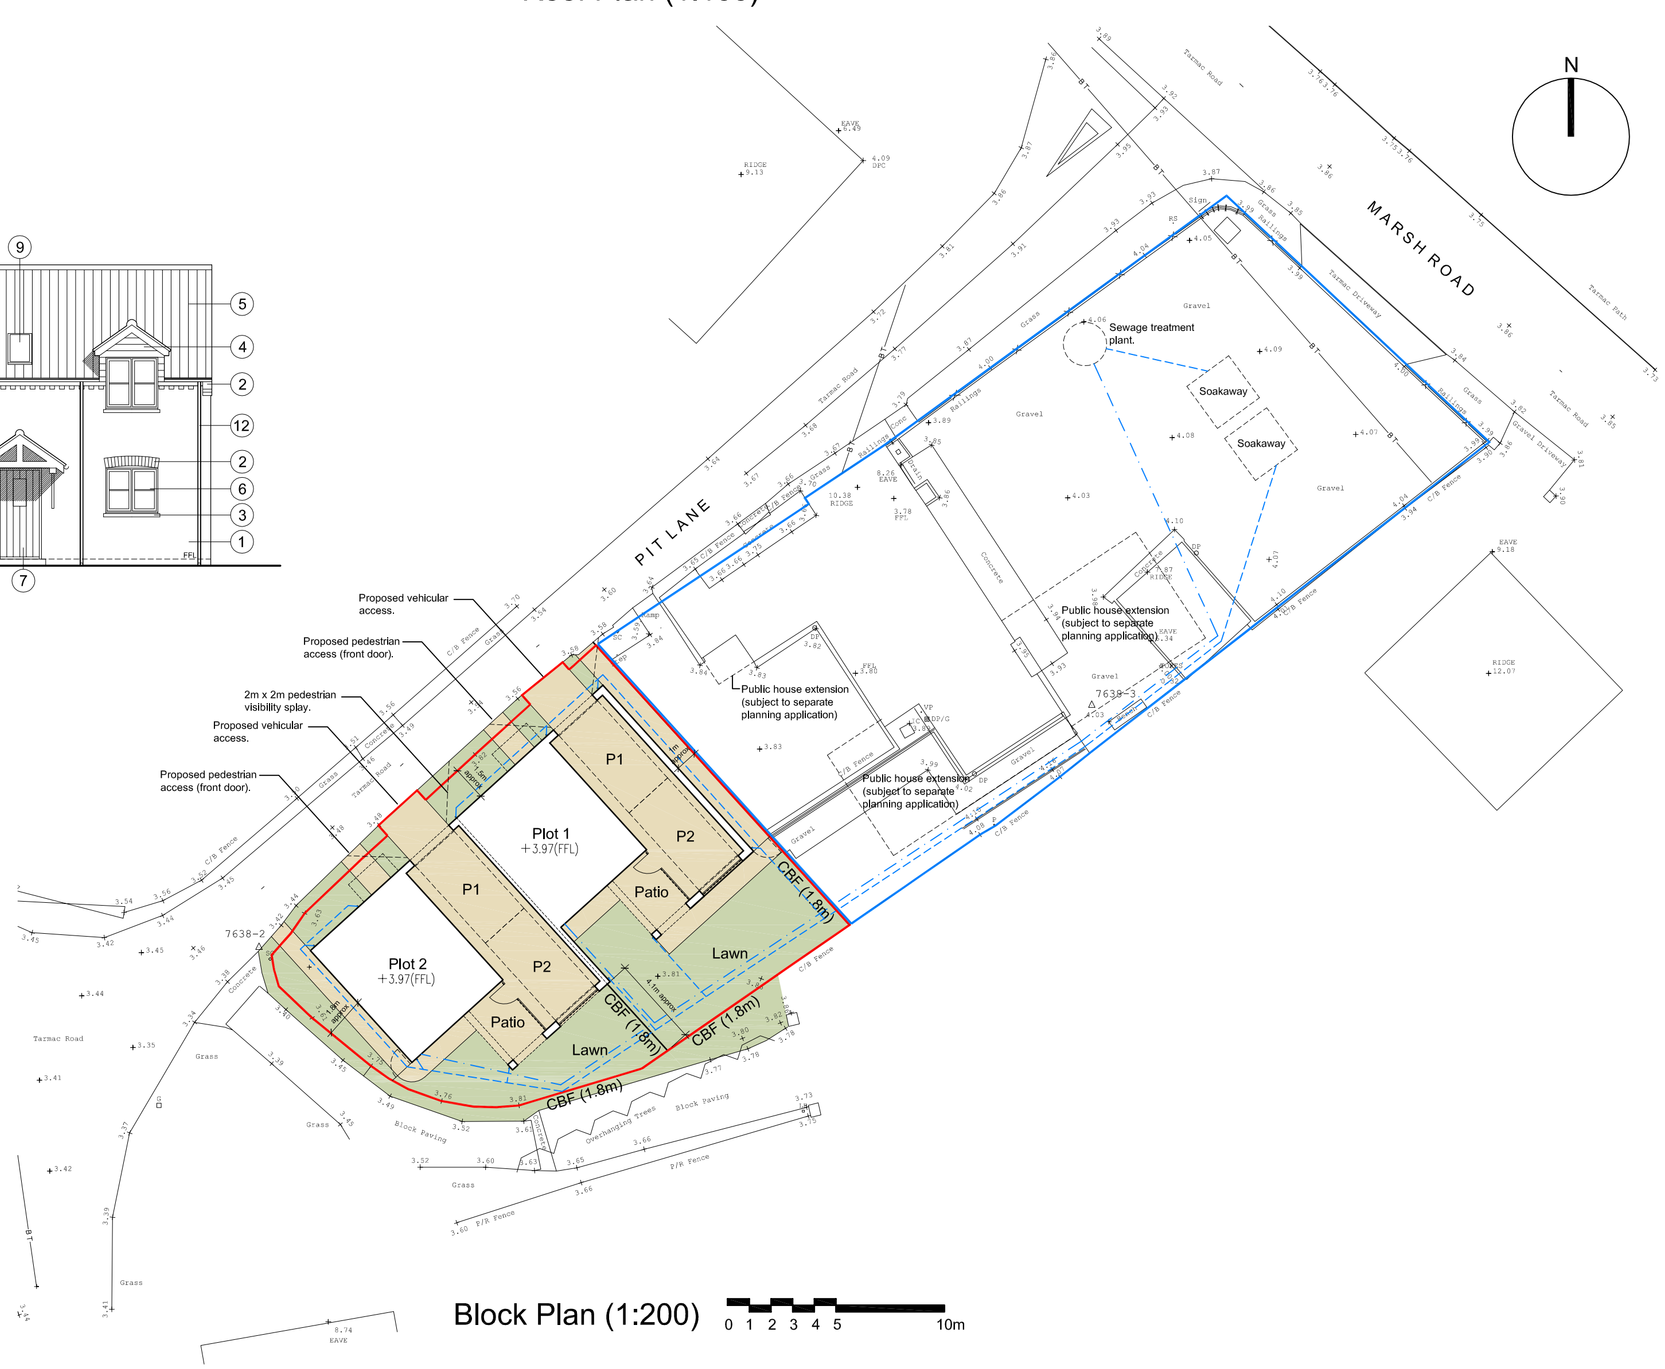

Block Plan (1:200) 0 1 2 3 4 5 10m

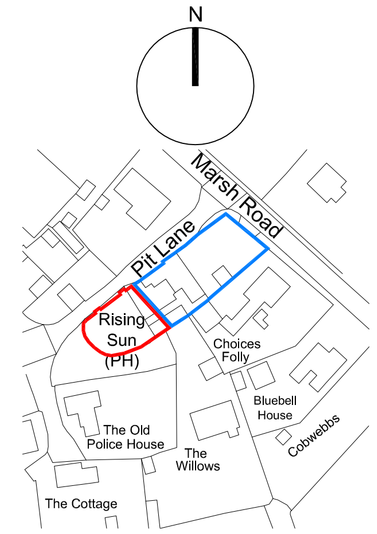

Location Plan (1:1250)

All dimensions to be verified on site by Main Contractor before the start of any shop drawings or work whatsoever either on their own behalf or that of sub-contractors.

Report any discrepancies to the Contract Administrator at once.

This drawing is to be read with all relevant Architect's and Engineer's drawings and other relevant information.

Andrew M Wright Ltd. Registered in England & Wales No. 9399024. Registered office: 22 Church Street, Holbeach, Spalding, Lincs. PE12 7LL

LEGEND: DO NOT SCALE

Legend to materials:-

1 = Facing brickwork (red)

2 = Feature brickwork (arches, dentil courses and corbelling)

3 = Reconstituted stone cills (buff)

4 = Timber effect weatherboard cladding (black)

5 = Concrete interlocking pantiles (orange)

6 = Upvc windows (cream)

7 = Composite doors (coloured)

8 = Upvc doors (cream)

9 = Roof windows (grey)

10 = Hit and miss timber screen

11 = Timber porch construction

12 = Plastic rainwater goods (black)

Permeable block paving

Grass

Revision:	Date:	Description:	Drw:	Chk:
P1	17.11.20	Planning Issue	AMW	AMW
D2	13.11.20	Draft Issue	AMW	AMW
D1	12.11.20	Draft Issue	AMW	AMW

ANDREW M WRIGHT LTD
CHARTERED ARCHITECT
26 Joys Bank, Holbeach St Johns, Spalding, Lincs, PE12 8SD
Telephone: 01406 540573 Mobile: 07940 914778

Project:
The Rising Sun
Pit Lane
Gedney Drove End

Drawing Title:
Proposed Plans, Elevations & Section

Client:
Great Night Inns Ltd

Drawn:	Checked:	Date:	Scale:	Paper Size:
AMW	AMW	12.11.20	As shown	A1

Job No.:	Dwg No.:	Stage:	Revision:
082005	PD201	Planning	P1