
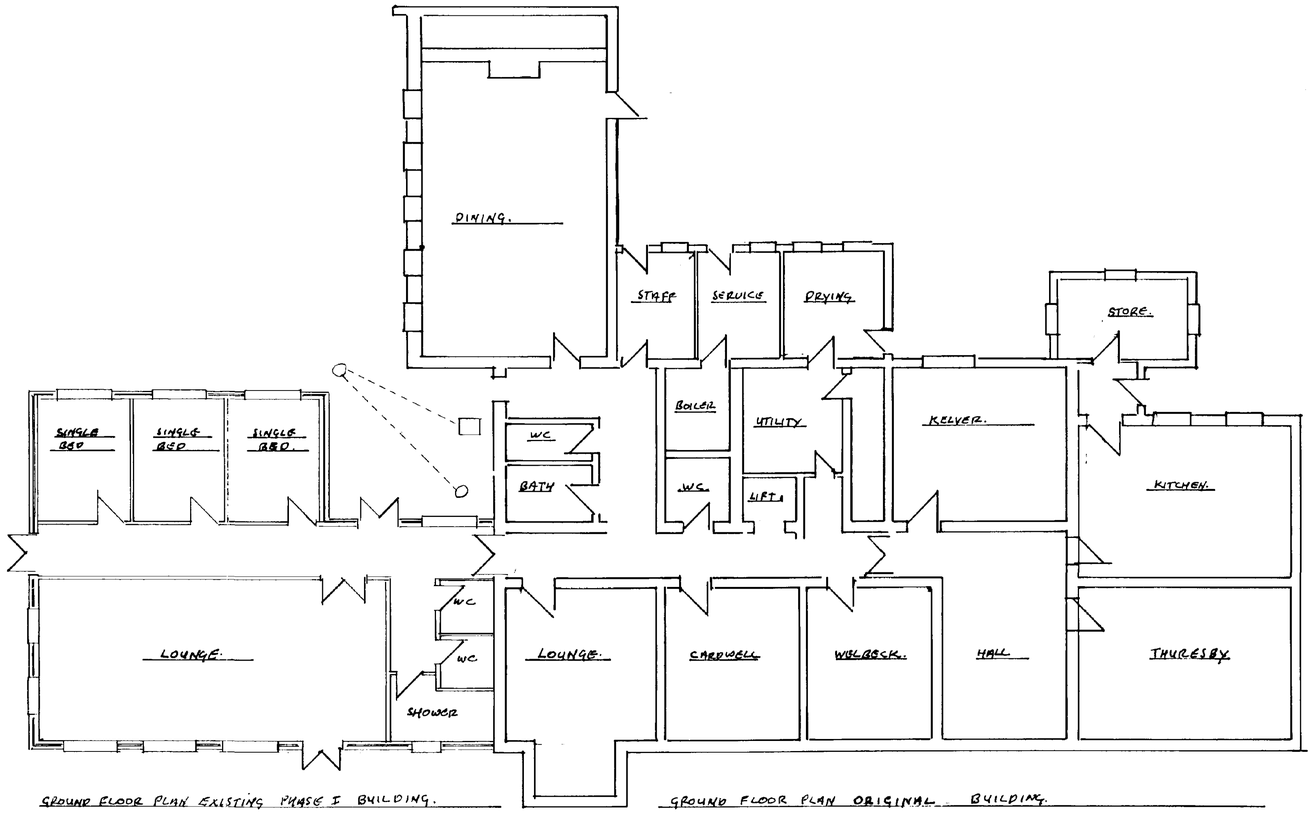


GROUND FLOOR PLAN EXISTING PHASE I BUILDING.

GROUND FLOOR PLAN ORIGINAL BUILDING.

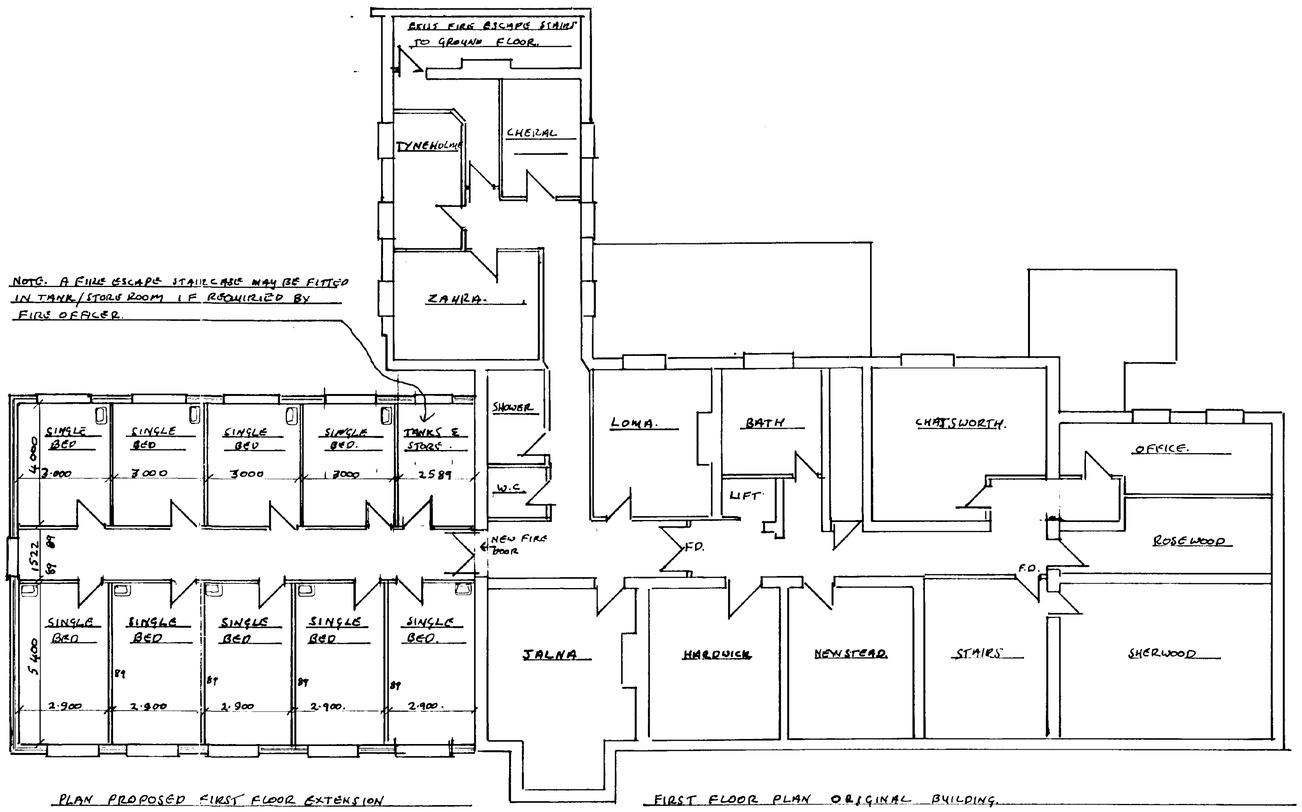

PLAN PROPOSED FIRST FLOOR EXTENSION

FIRST FLOOR PLAN ORIGINAL BUILDING.

BEDROOM ACCOMMODATION

LOCATION.	PRESENT.	PROPOSED.
GROUND FLOOR.		
KELVER	2.	0 (OFFICE).
THURESBY.	3.	2.
WELBECK	2.	1.
CARDWELL	2.	2.
PHASE I	3.	3.
FIRST FLOOR.		
ZAHRA	1.	1.
TYNEHOLME	1.	1.
ZAHRA.	2.	1.
LOMA.	2.	1.
CHARTSWORTH	2.	1.
ROSEWOOD	1.	1.
SHERWOOD	3.	2.
NEWSTEAD	2.	1.
HARDWICK	2.	2.
JALNA	2.	2.
PROPOSED EXTN.	-	9.
TOTALS.	30.	30.

SOUTH D.C
P...
27 OCT 1994
REF H06/1037/94

DETERMINED PLAN

NOTES

All dimensions must be checked on site and not scaled from this drawing.

A		
	Date	Revisions

© copyright

Scott Design & Build
1 WELLAND ROAD, SPALDING, LINCS. PE11 2TF
TELEPHONE: (0775) 723106

Client
MR & MRS A. SIMKINS.

Job Title
FIRST FLOOR EXTENSION BUILT OVER PHASE I DEVELOPMENT TO PROVIDE 9 NO SINGLE BEDROOMS, WITHOUT INCREASE IN TOTAL HOME ACCOMMODATION.


Drawing Title
PARKLANDS NURSING HOME.
DAUSMERE ROAD
GEDNEY DROVE END
SPALDING LINCS.

Scale 1 : 100


Date OCTOBER 1994 | Drawn by T.S.S.

Drg No. 10/94/01. | Rev

A PRODUCT OF THE UNO RANGE ARCHITECT CAD PLAN

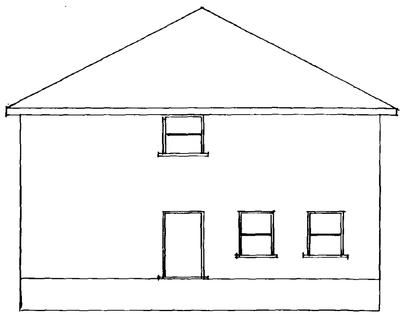


WEST ELEVATION

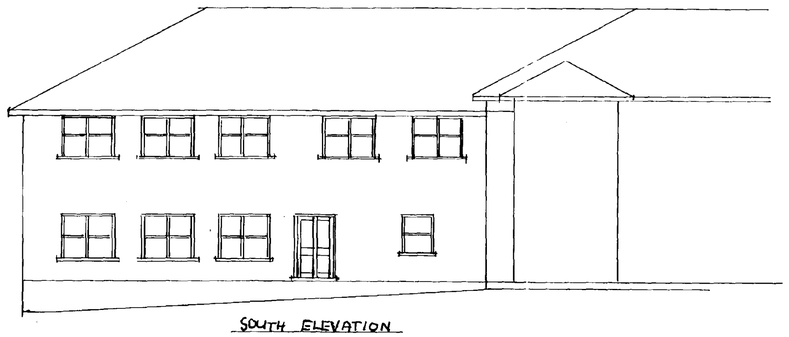


SOUTH ELEVATION

NORTH ELEVATION

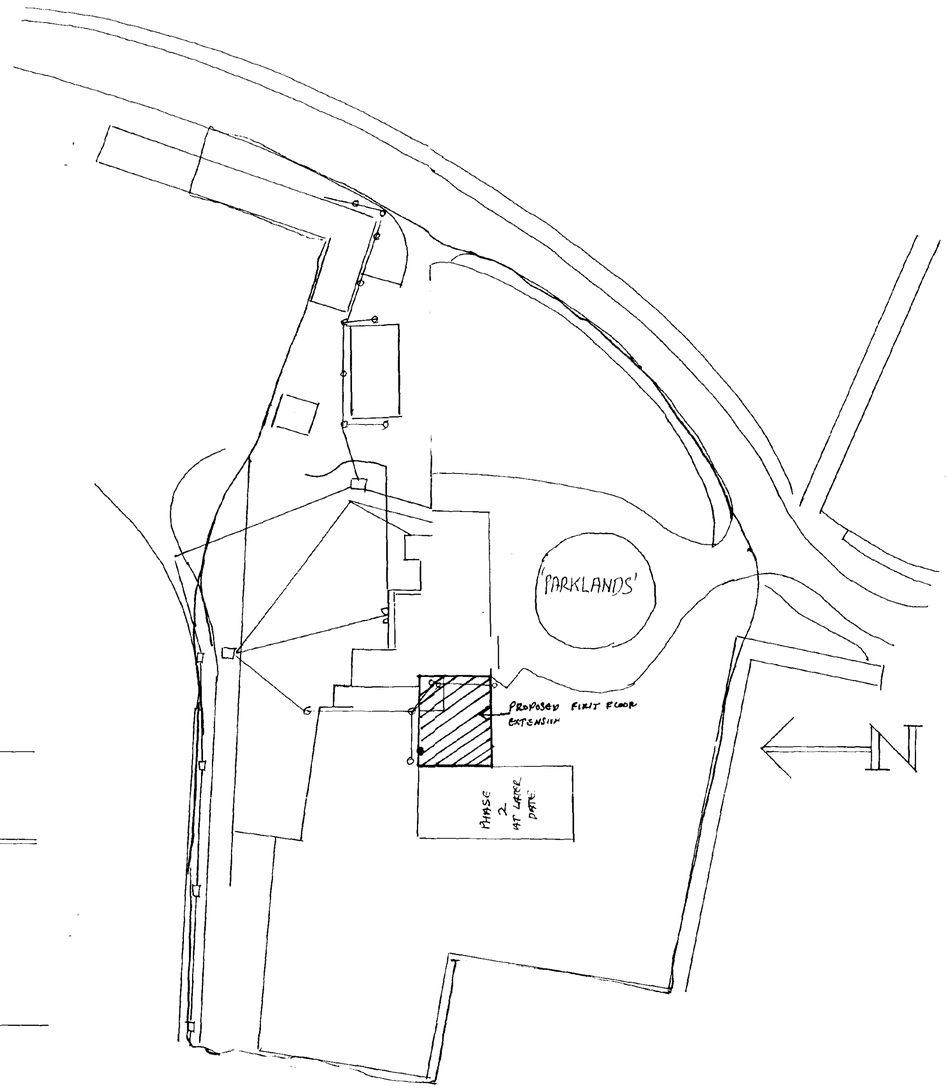

SITE PLAN 1:500

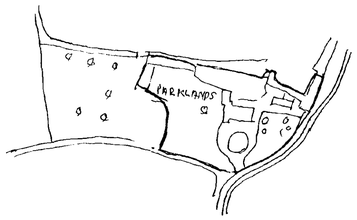

LOCATION PLAN
1:2500

IF4229-4329 SHEET 8B

NOTES

All dimensions must be checked on site and not scaled from this drawing.

A		
	Date	Revisions

© copyright

Scott Design & Build
1 WELLAND ROAD, SPALDING, LINCS. PE11 2TF
TELEPHONE: (0775) 723106

Client
MR & MRS A. SIMKINS.

Job Title
FIRST FLOOR EXTENSION BUILT OVER PHASE I DEVELOPMENT TO PROVIDE 9ND SINGLE BEDROOMS WITHOUT INCREASE IN TOTAL HOME ACCOMMODATION

Drawing Title
PARKLANDS NURSING HOME
DAWSMERE ROAD
GEDNEY DROVE END
SPALDING LINCS.

Scale 1:100 1:500 1:2500

Date OCTOBER 1994 | Drawn by T.S.S.

Drg No 10/94/02 | Rev.

SCALE 1 D.C.
P. T.
27 OCT 1994
REF H06/1087/94

NATIONAL GRID PLANS Scale 1:2500

