
Reproduced from the Ordnance Survey Map with the
Permission of The Controller of HM Stationery Office,
Crown Copyright Reserved. Licence No. AL 100030540

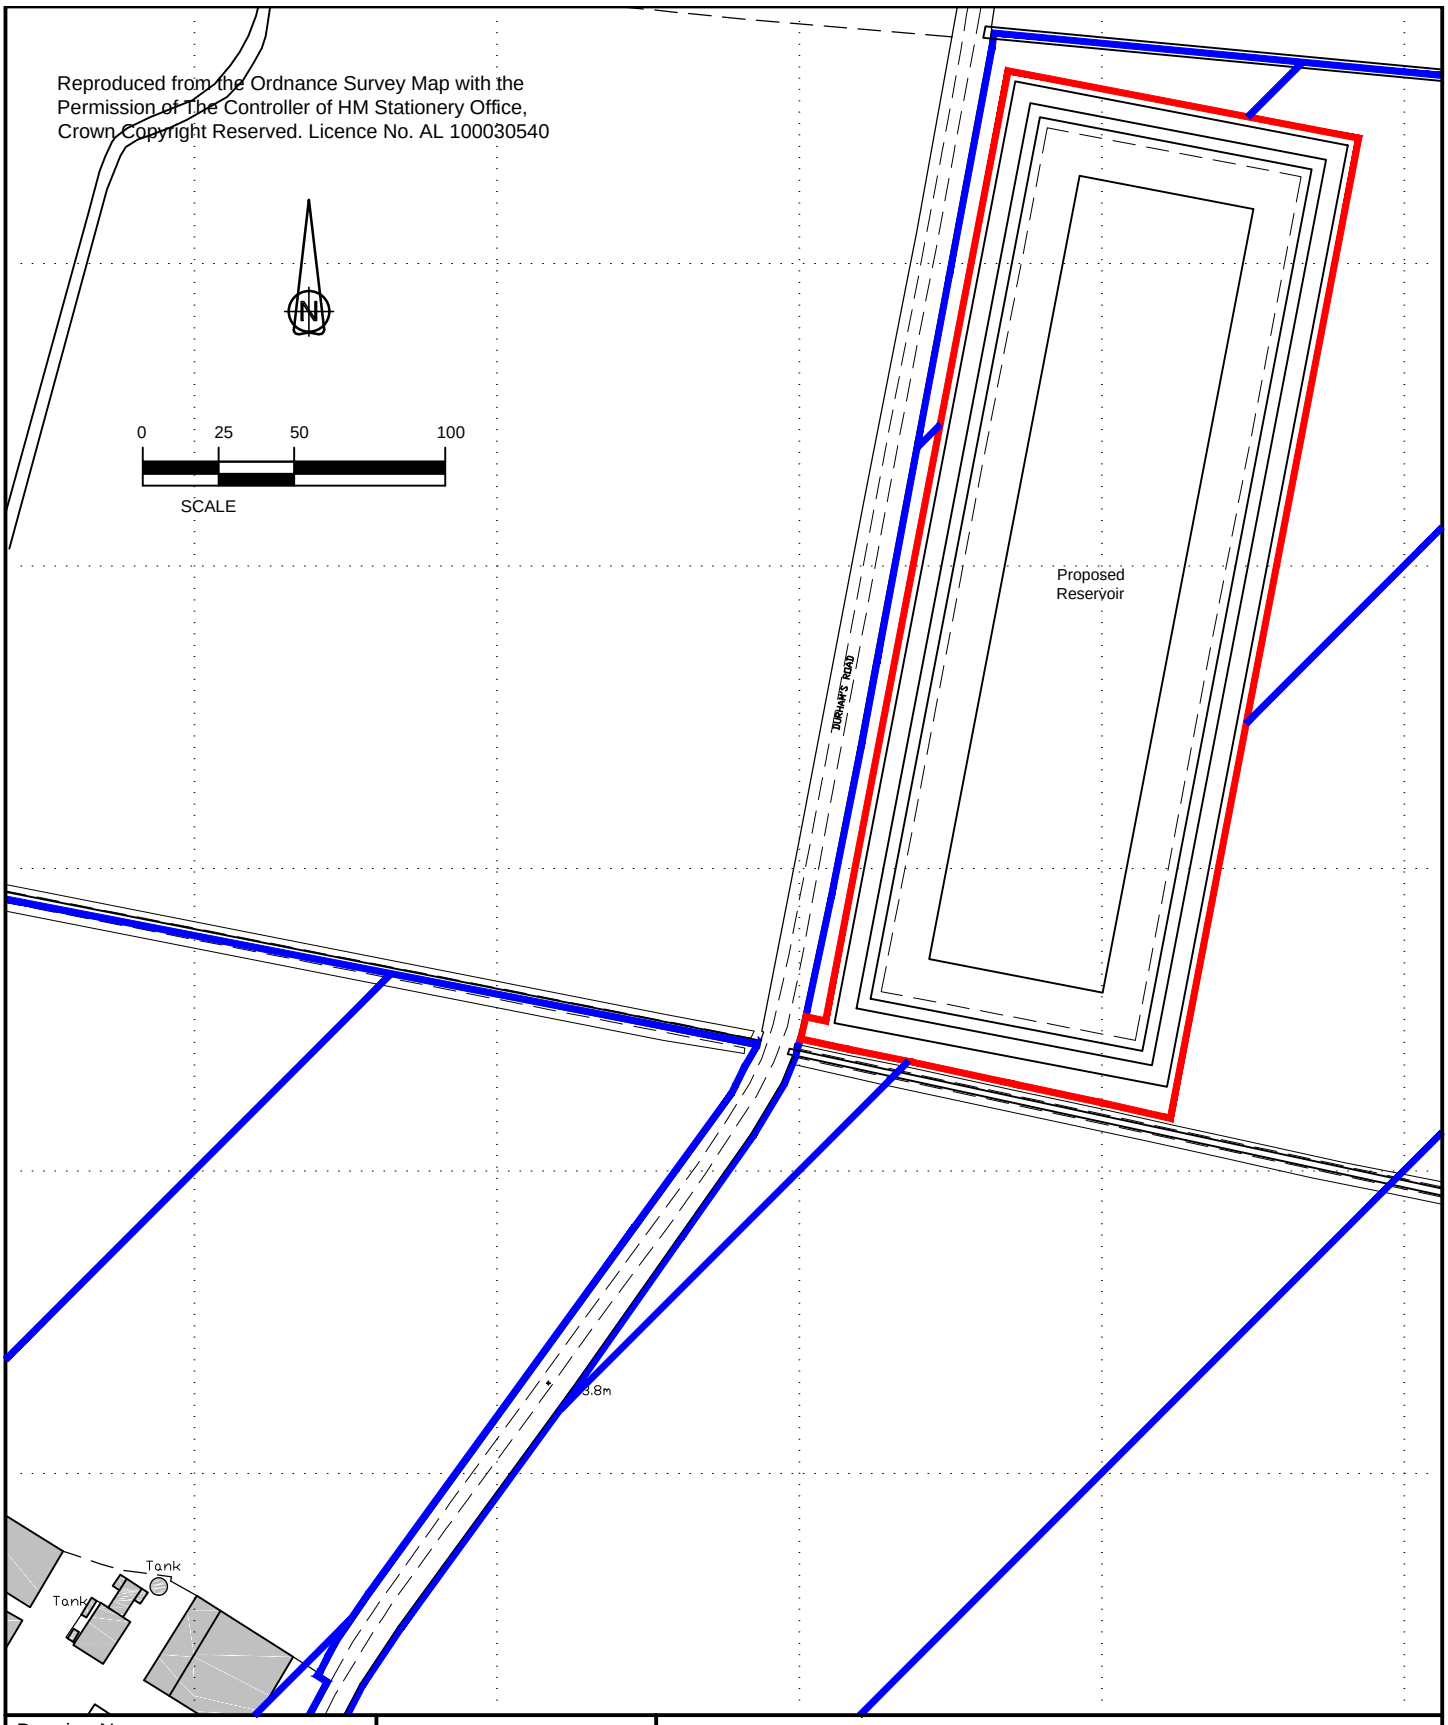

Drawing No.	FP/007/250
Site Plan	
Drawn	S.A.K.
Scale	1 : 2500
Date	12-10-18

TITLE

Loveden Estates (Dawsmere) Ltd
Durhams Road, Dawsmere
Spalding, Lincolnshire, PE12 9NJ

RURAL PARTNERS LIMITED
F I N E · P L A N S

Parkhouse Farm, Harbottle
Morpeth, Northumberland, NE65 7BD
Tel: 01669 650250 Mobile: 07836 675966
www.ruralpartners.co.uk