

Existing ground floor plan

Birchwood, Dawsmere Road, Gedney Drove End,
Spalding, Lincolnshire, PE12 9NW

NI Planning Permission

Scottish Provident Building,
7 Donegall Square West, Belfast, BT1 6JH


t. 028 90588426
m. 0785 1082912
e. info@niplanningpermission.co.uk
w. www.niplanningpermission.co.uk

Notes:

© Copyright NI PLANNING PERMISSION
No part of this document may be reproduced or transmitted in any form without the written permission of NI PLANNING PERMISSION. This document should not be relied on or used in circumstances other than those for which it was originally prepared and for which NI PLANNING PERMISSION was commissioned. NI PLANNING PERMISSION accepts no responsibility for this document to any party other than the person by whom it was commissioned.

CLIENT:	Mr. Gough
PROJECT:	Proposed side and rear extension to existing property at Birchwood, Dawsmere Road, Gedney Drove End, Spalding, Lincolnshire, PE12 9NW
TITLE:	Existing ground floor plan

DATE:	SCALE	SIZE	JOB NO.	DWG. NO.	DRAWING STATUS:	REVISION:
Oct 16	1:100	A3		**01**	Planning application	-

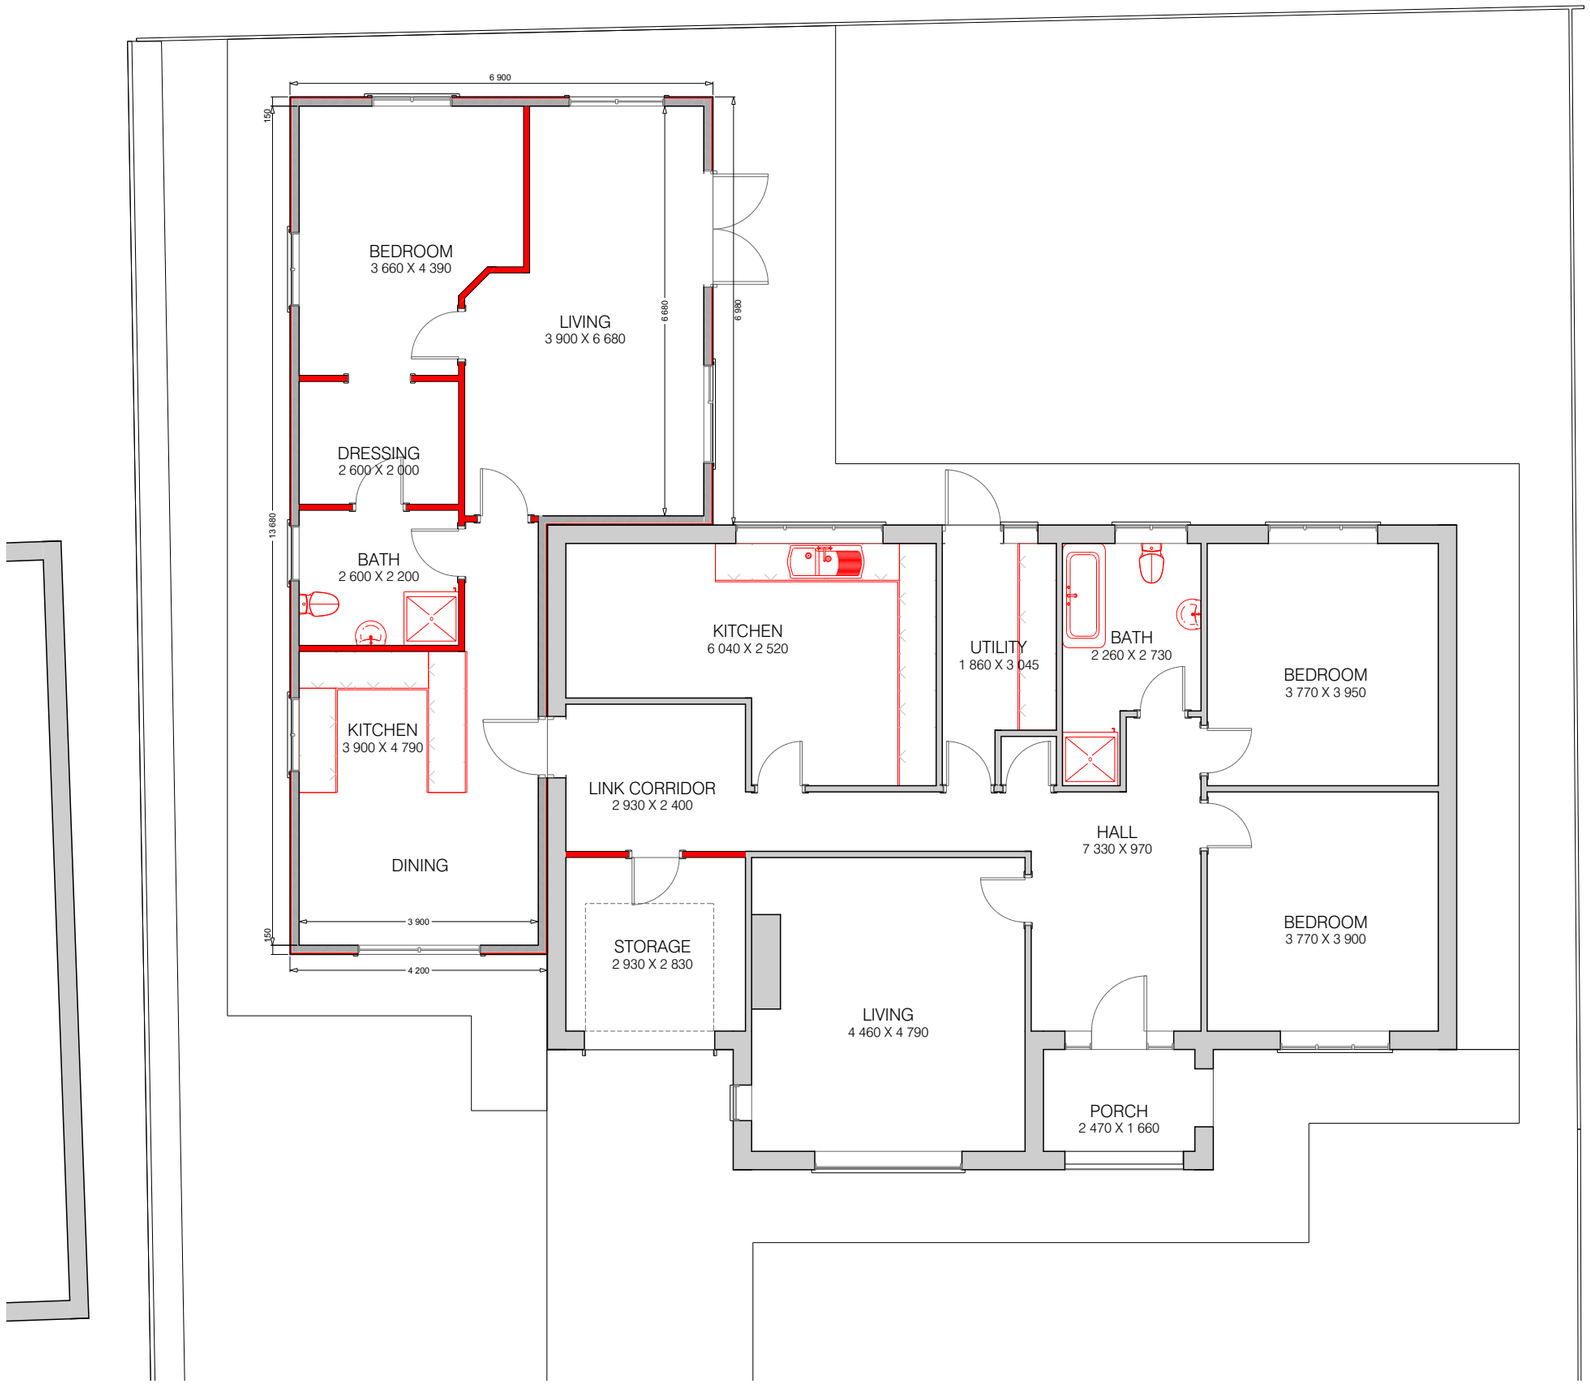

Birchwood, Dawsmere Road, Gedney Drove End,
Spalding, Lincolnshire, PE12 9NW

PROPOSED GROUND FLOOR LAYOUT

NI Planning Permission
Scottish Provident Building,
7 Donegall Square West, Belfast, BT1 6JH
t. 028 90588426
m. 0785 1082912
e. info@niplanningpermission.co.uk
w. www.niplanningpermission.co.uk

Notes:


© Copyright NI PLANNING PERMISSION
No part of this document may be reproduced or transmitted in any form without the written permission of NI PLANNING PERMISSION. This document should not be relied on or used in circumstances other than those for which it was originally prepared and for which NI PLANNING PERMISSION was commissioned. NI PLANNING PERMISSION accepts no responsibility for this document to any party other than the person by whom it was commissioned.

CLIENT:	Mr. Gough
PROJECT:	Proposed side and rear extension to existing property at Birchwood, Dawsmere Road, Gedney Drove End, Spalding, Lincolnshire, PE12 9NW
TITLE:	Proposed ground floor plan

DATE:	SCALE	SIZE	JOB NO.	DWG. NO.	DRAWING STATUS:	REVISION:
Oct 16	1:100	A3		**02**	Planning application	-




Existing front elevation

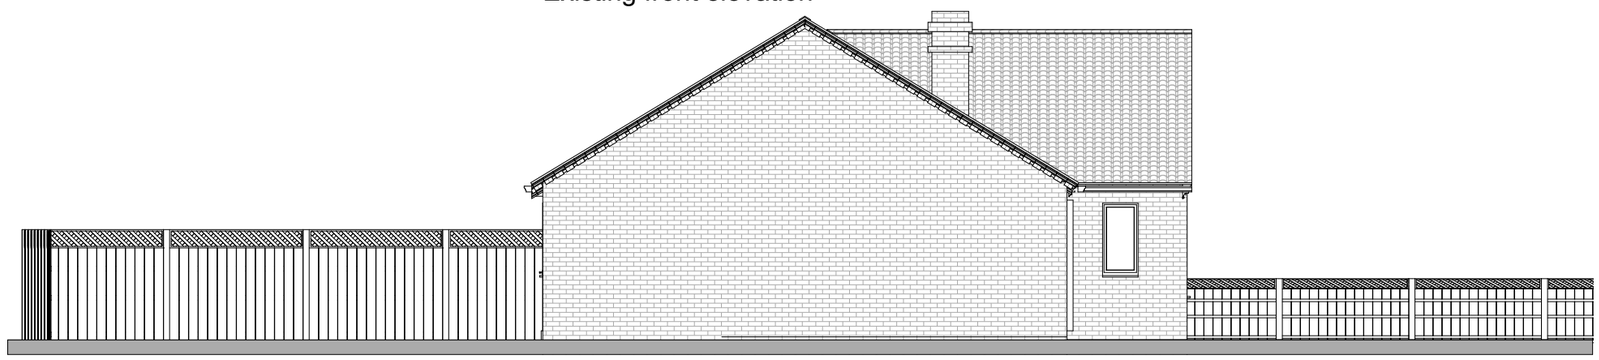

Existing side elevation



Existing rear elevation

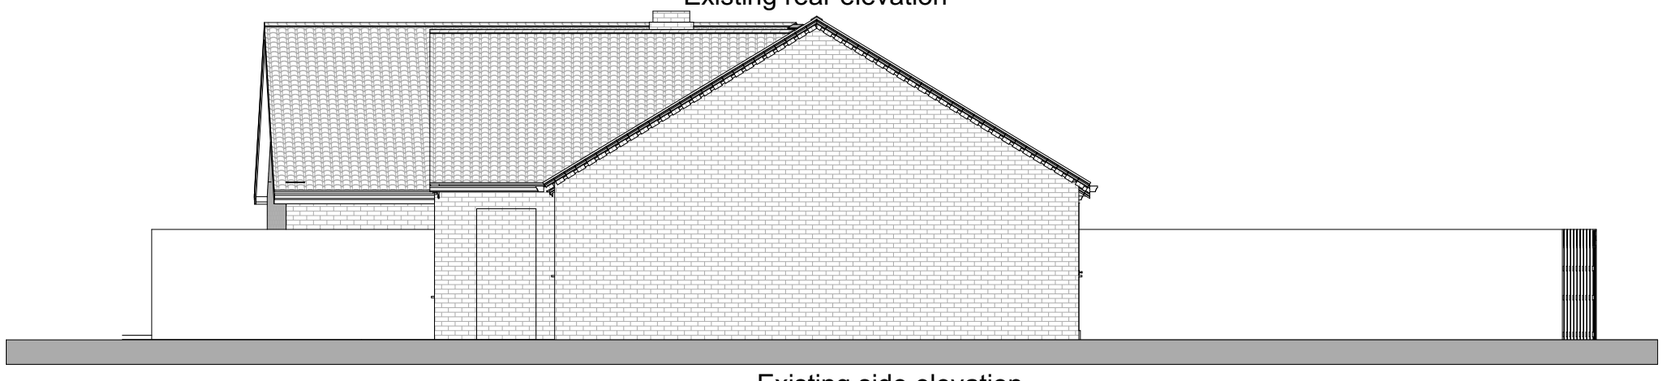

Existing side elevation

Birchwood, Dawsmere Road, Gedney Drove End,
Spalding, Lincolnshire, PE12 9NW

NI Planning Permission
Scottish Provident Building,
7 Donegall Square West, Belfast, BT1 6JH
t. 028 90588426
m. 0785 1082912
e. info@niplanningpermission.co.uk
w. www.niplanningpermission.co.uk

Notes:

© Copyright NI PLANNING PERMISSION
No part of this document may be reproduced or transmitted in any form without the written permission of NI PLANNING PERMISSION. This document should not be relied on or used in circumstances other than those for which it was originally prepared and for which NI PLANNING PERMISSION was commissioned. NI PLANNING PERMISSION accepts no responsibility for this document to any party other than the person by whom it was commissioned.

CLIENT: Mr. Gough


PROJECT: Proposed side and rear extension to existing property at Birchwood, Dawsmere Road, Gedney Drove End, Spalding, Lincolnshire, PE12 9NW

TITLE: Exisitng elevations

DATE:	SCALE	SIZE	JOB NO.	DWG. NO.	DRAWING STATUS:	REVISION:
Oct 16	1:100	A3		03	Planning application	-

Exterior walls to proposed extension finished in a cedar cladding

Windows and doors to proposed extension to be uPVC in an oak finish.

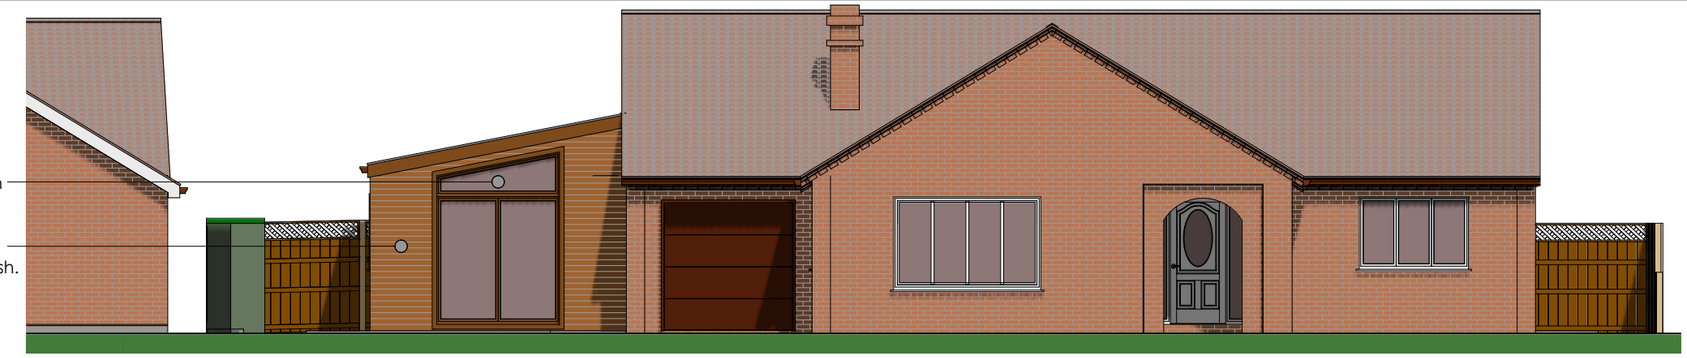

PROPOSED FRON T ELEVATION


Roof to proposed extension finished in tile effect cladding

Exterior walls to proposed extension finished in a cedar cladding

Windows and doors to proposed extension to be uPVC in an oak finish.



PROPOSED SIDE ELEVATION

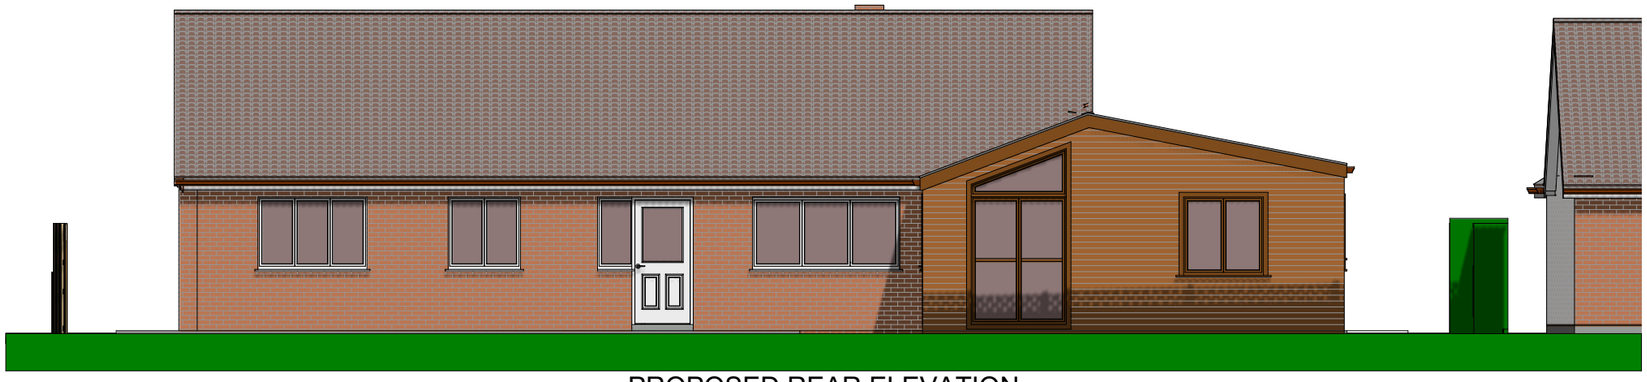

PROPOSED REAR ELEVATION



PROPOSED SIDE ELEVATION

Birchwood, Dawsmere Road, Gedney Drove End, Spalding, Lincolnshire, PE12 9NW

NI Planning Permission

Scottish Provident Building,
7 Donegall Square West, Belfast, BT1 6JH

t. 028 90588426
m. 0785 1082912
e. info@niplanningpermission.co.uk
w. www.niplanningpermission.co.uk

Notes:

© Copyright NI PLANNING PERMISSION
No part of this document may be reproduced or transmitted in any form without the written permission of NI PLANNING PERMISSION. This document should not be relied on or used in circumstances other than those for which it was originally prepared and for which NI PLANNING PERMISSION was commissioned. NI PLANNING PERMISSION accepts no responsibility for this document to any party other than the person by whom it was commissioned.

CLIENT: Mr. Gough

PROJECT: Proposed side and rear extension to existing property at Birchwood, Dawsmere Road, Gedney Drove End, Spalding, Lincolnshire, PE12 9NW

TITLE: Proposed elevations

DATE:	SCALE	SIZE	JOB NO.	DWG. NO.	DRAWING STATUS:	REVISION:
Oct 16	1:100	A3		**04**	Planning application	-