Main IDB dyke to Dawsmere Creek


Layout only - refer to detail drawing for sumps, air vents, typical connection details, pipe installation.

Gutter rainwater collection system details. Majority pipe below ground.

400mm dia

315mm dia

225mm dia

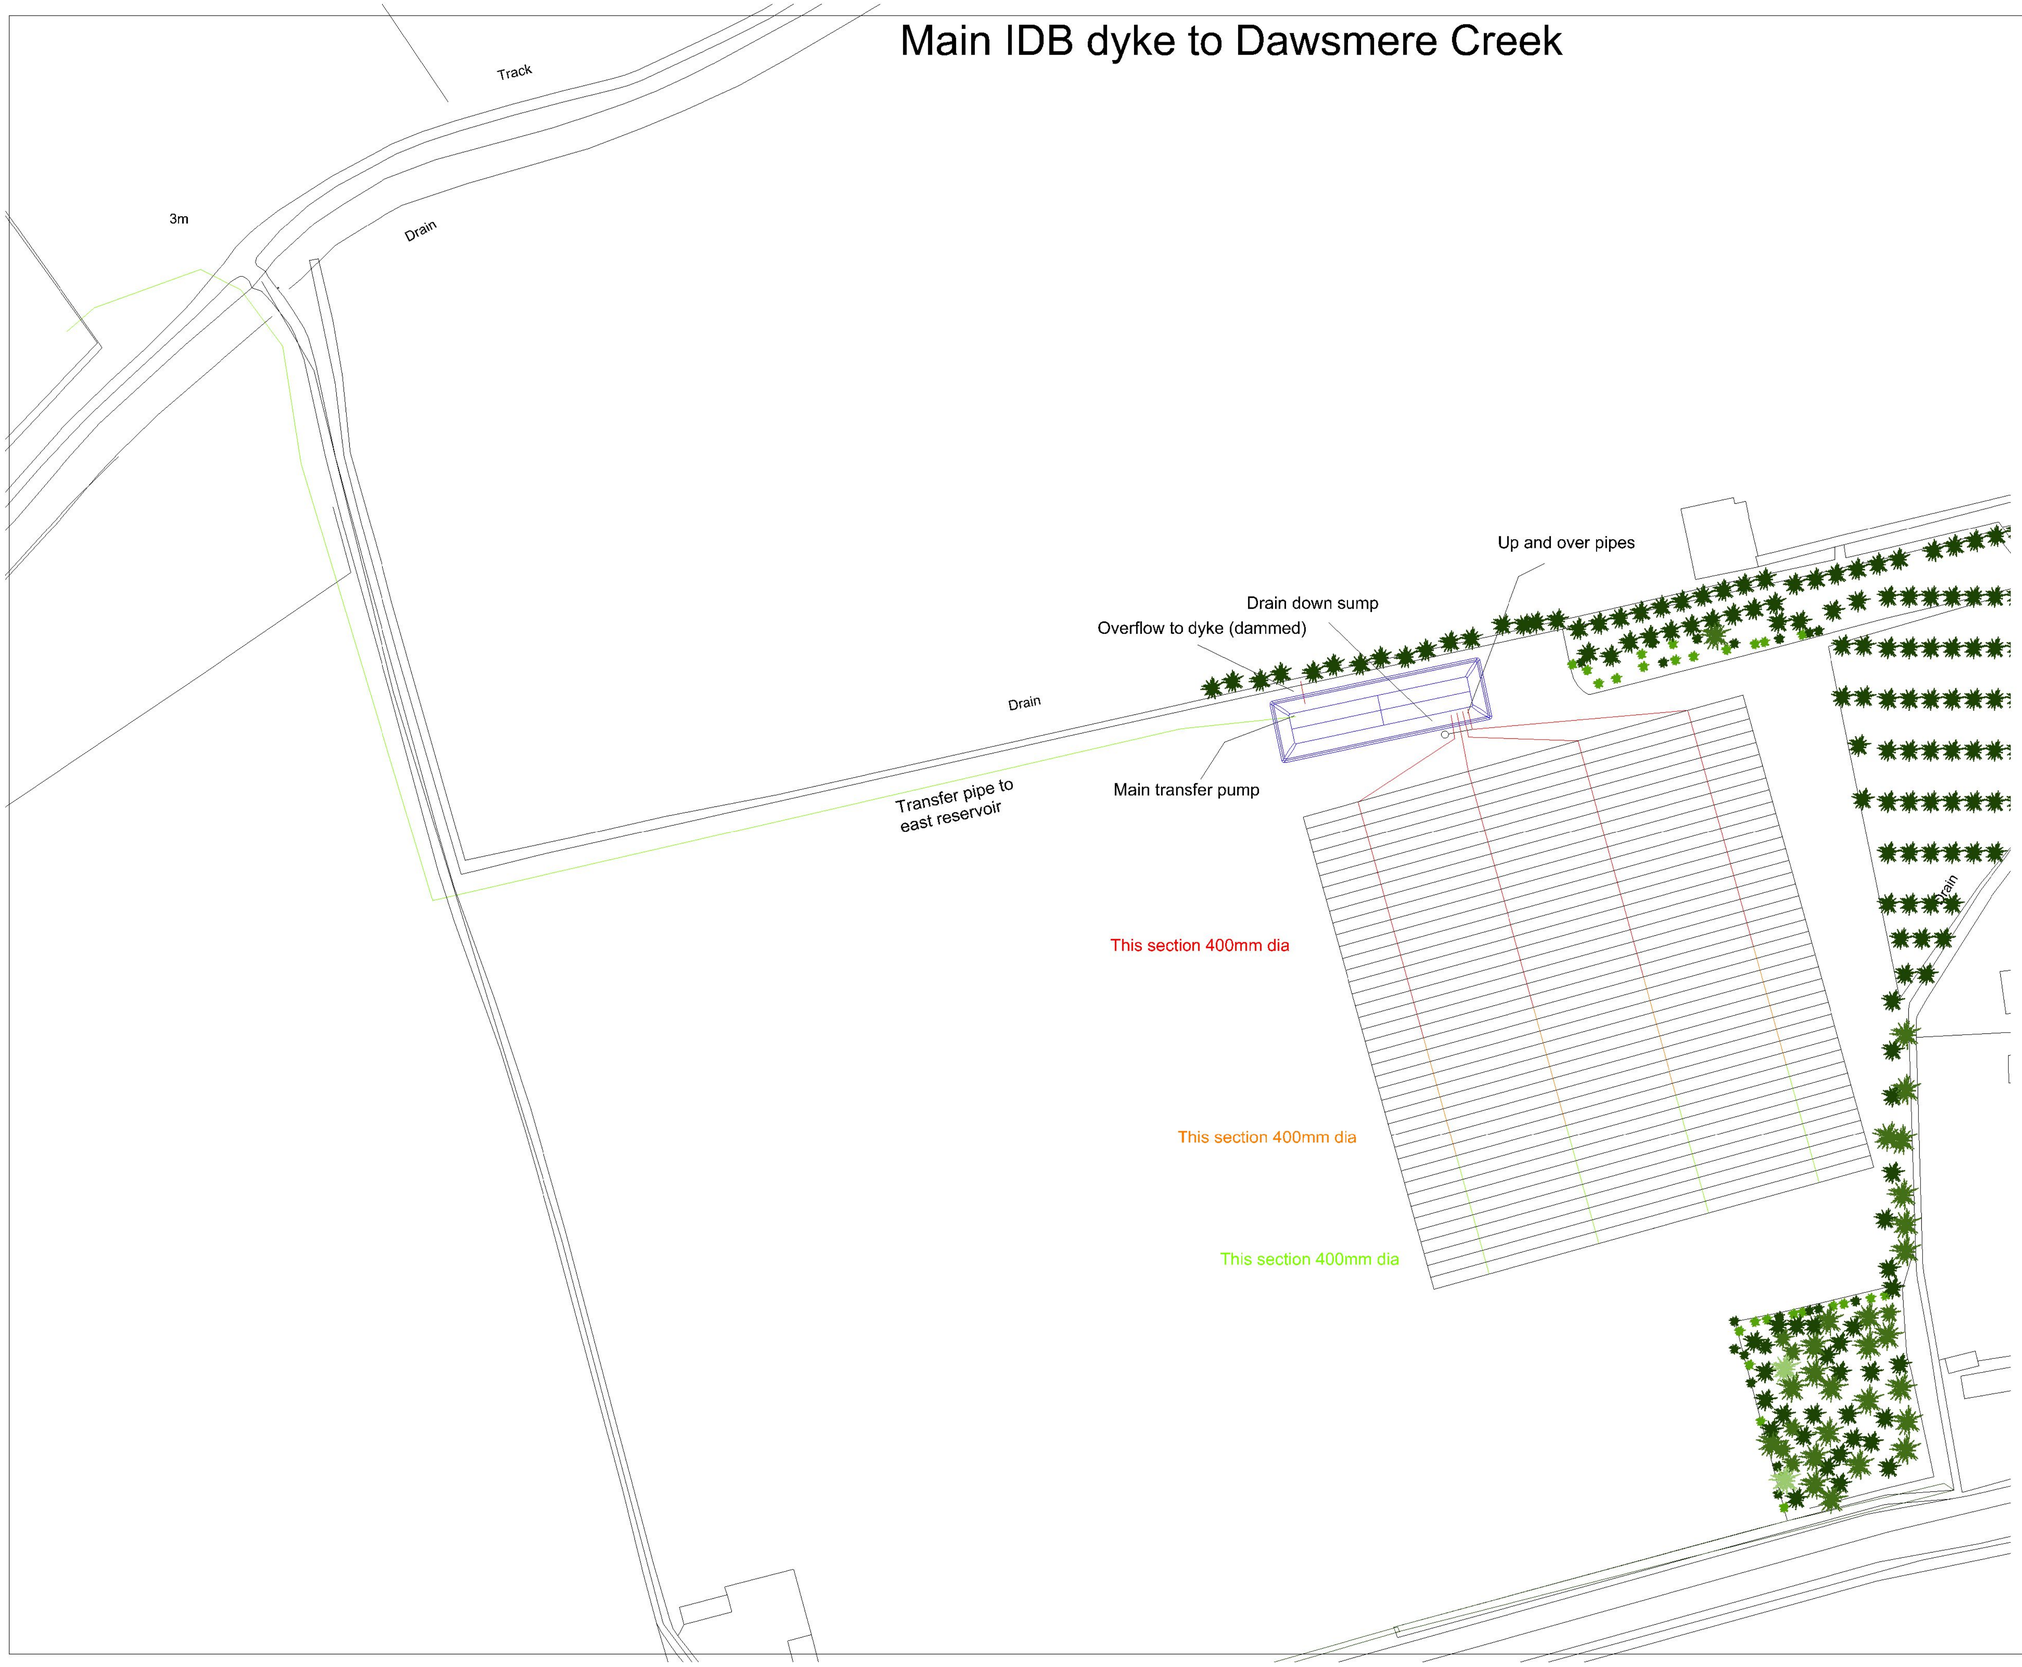

Proposed polythene tunnels and buffer reservoir

JE Piccaver (Gedney Marsh) Ltd
Norfolk House Farm
Gedney
Spalding PE12 9PB

Drainage layout

Hennock International Ltd
Nettleham
Lincs LN2 2SA

Consulting engineers to the land based industries

Date 4.11.17
Scale 1:1000 (A1)
Drawn AM