




PROPOSED FRONT ELEVATION (A)

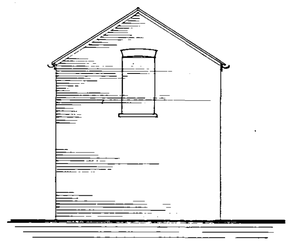


PROPOSED SIDE ELEVATION (B)

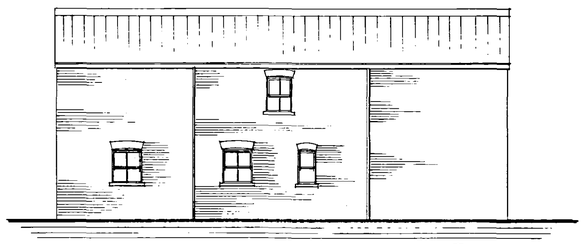


PROPOSED REAR ELEVATION (C)

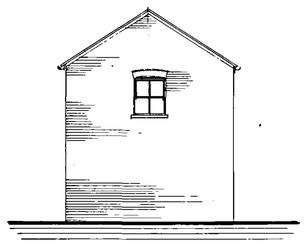

PROPOSED SIDE ELEVATION (D)

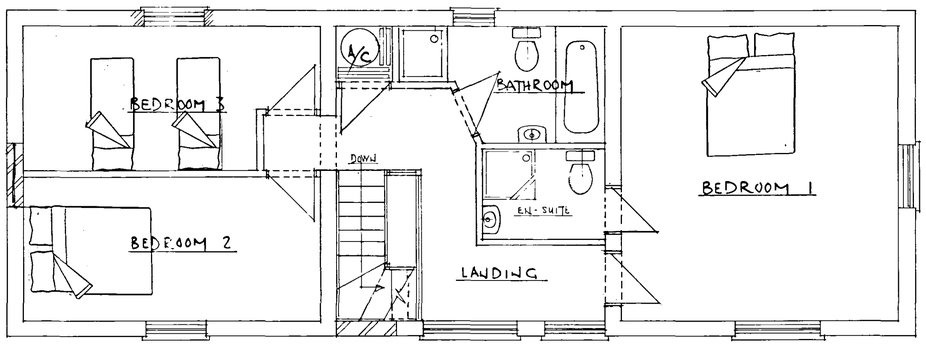


PROPOSED FIRST FLOOR

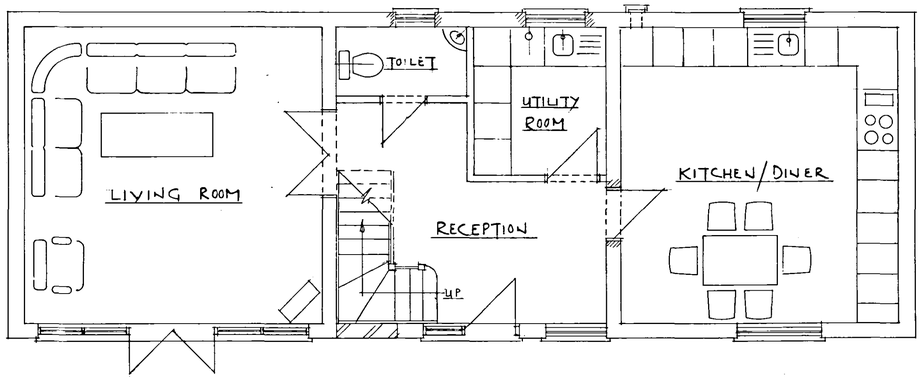

PROPOSED GROUND FLOOR

SCALE 1:50

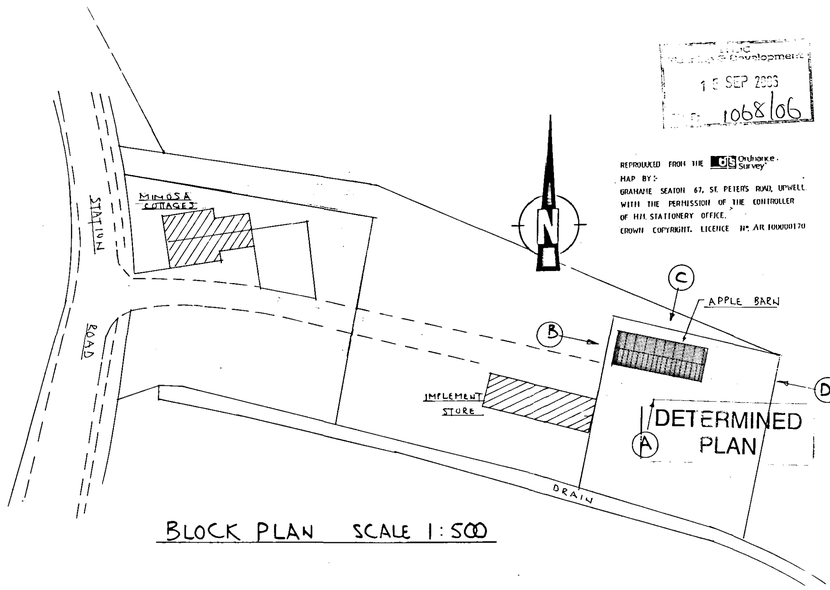

BLOCK PLAN SCALE 1:500

REPRODUCED FROM THE Ordnance Survey MAP BY:- GRAHAME SEATON 67, ST PETERS ROAD, UPWELL WITH THE PERMISSION OF THE CONTROLLER OF H.M. STATIONERY OFFICE. CROWN COPYRIGHT. LICENCE No: AR 100001170

Development
15 SEP 2003
No: 1068/06

NOTES:

All dimensions must be checked on site and not scaled from this drawing.

A		
	Date	Revisions

© Copyright

DESIGN AND PLANNING CONSULTANT
Grahame Seaton A.M.I.A.S.
Well Creek Lodge, St. Peter's Road, Upwell, Wisbech, Cambs PE14 9EJ
Telephone: (01945) 772632 Fax: (01945) 773192
Mobile: (07799) 833359

Client
M & R MARKILLIE
STONEGATE HOUSE, GEDNEY

Job Title
CHANGE OF USE OF BARN TO DWELLING AT APPLE BARN STATION ROAD, GEDNEY

Drawing Title
PROPOSED DETAILS

Scale 1:50 1:100

Date AUG 2002 Drawn by GS

Drg. No. 02/8/1003/1 Rev.

A PRODUCT OF THE UNO RANGE - ARCHITECT CAT. No. 7311