




EXISTING FRONT ELEVATION (A)

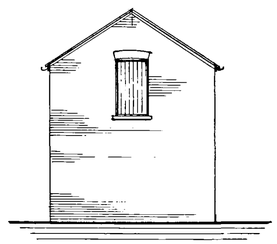

EXISTING SIDE ELEVATION (B)

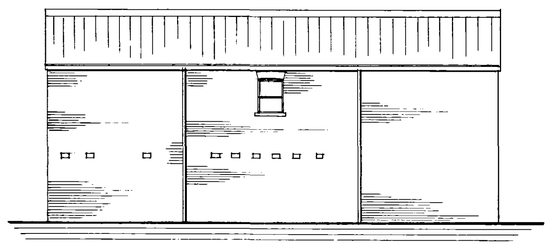


EXISTING REAR ELEVATION (C)

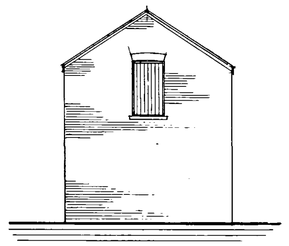


EXISTING SIDE ELEVATION (D)

SCALE 1:100

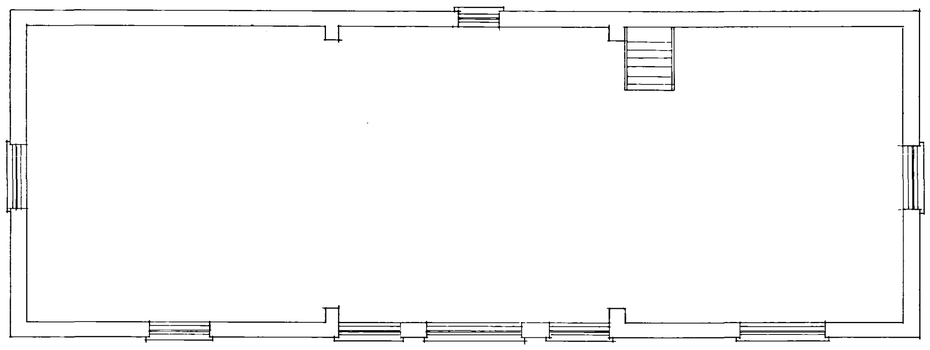

EXISTING FIRST FLOOR

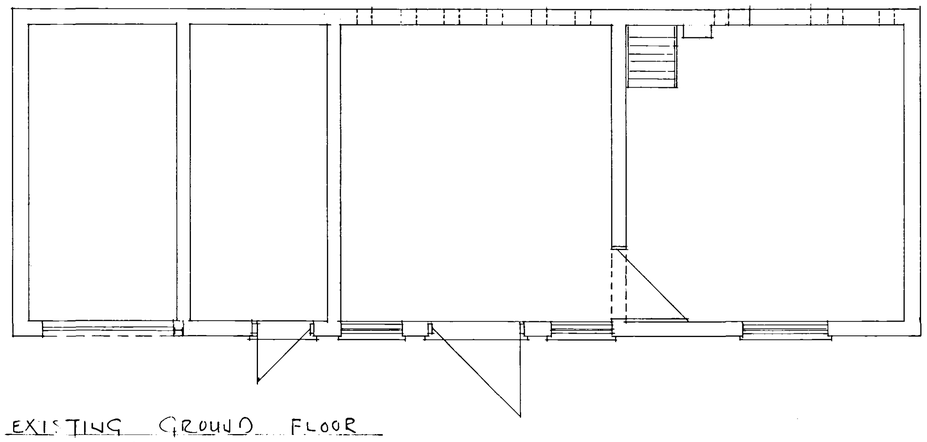

EXISTING GROUND FLOOR

SCALE 1:50

NOTES:

All dimensions must be checked on site and not scaled from this drawing.

A		
	Date	Revisions

© Copyright

DESIGN AND PLANNING CONSULTANT
Grahame Seaton A.M.I.A.S.
Well Creek Lodge, St. Peter's Road, Upwell,
Wisbech, Cambs PE14 9EJ
Telephone: (01945) 772632 Fax: (01945) 773192
Mobile: (07799) 833359

Client
M & R MARKILLIE
STONEGATE HOUSE
GEDNEY

Job Title
CHANGE OF USE OF BARN TO DWELLING AT APPLE BARN STATION ROAD, GEDNEY

Drawing Title
EXISTING DETAILS

RECEIVED
19 SEP 2002
1068/06

DETERMINED PLAN

Scale 1:50 1:100

Date AUG 2002 Drawn by

Drg. No. 02/8/1003 Rev.

A PRODUCT OF THE UNO RANGE - ARCHITECT CAT. No. 7311