
Drawing LE03: *Damrack, Ryefield Lane, Proposed Barn and Stables, plan and elevations and external lighting*


Scale 1:100 at A4

Drawn by C J Tyler
MICHAEL HARGREAVES PLANNING
5 HIGH STREET SWAFFHAM PRIOR
CAMBRIDGE CB25 0LD


0 2 4 6
metres

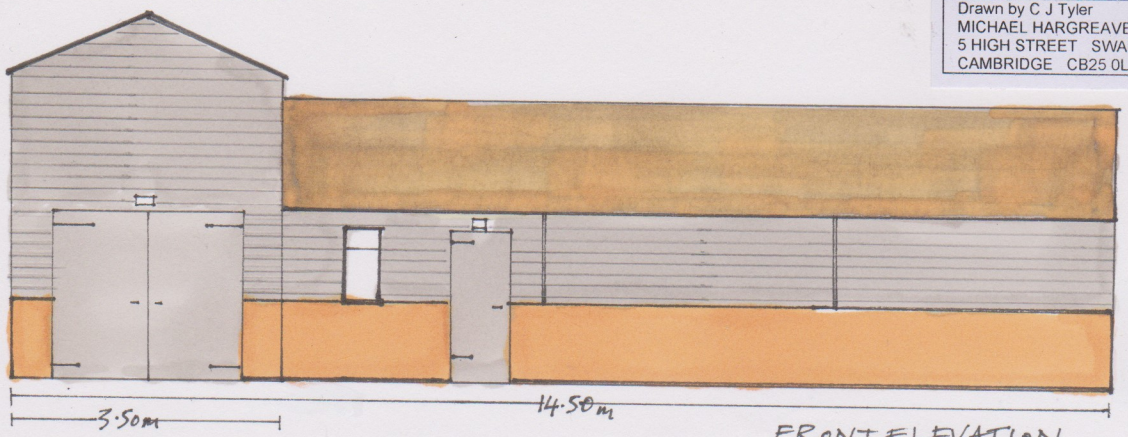

FRONT ELEVATION
- shows downlights above doors

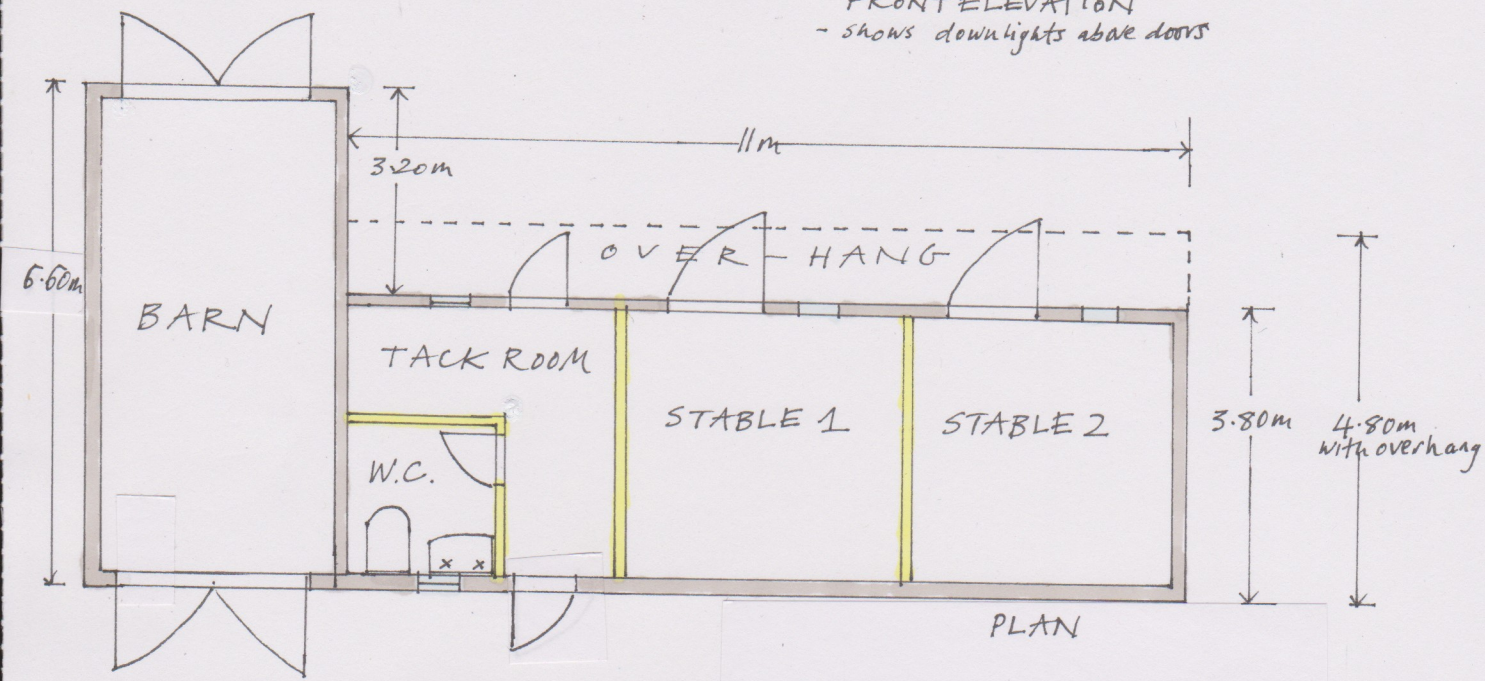


PLAN

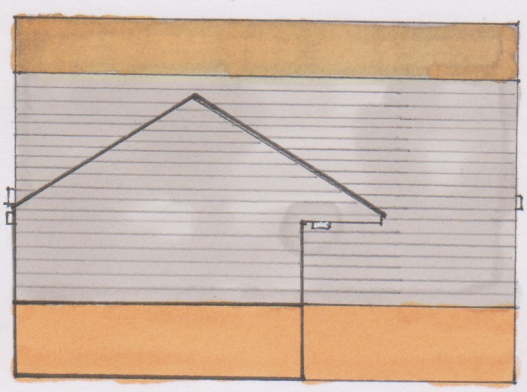

SIDE ELEVATION

6.60m

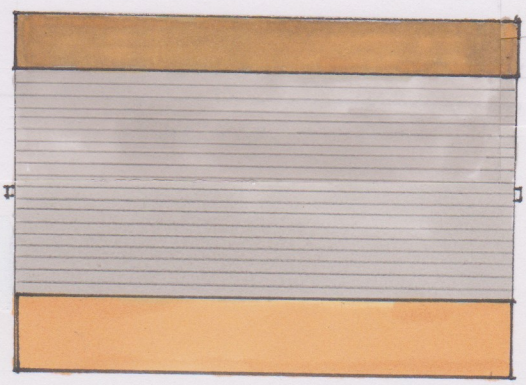

SIDE ELEVATION



REAR ELEVATION
- shows downlights above all doors